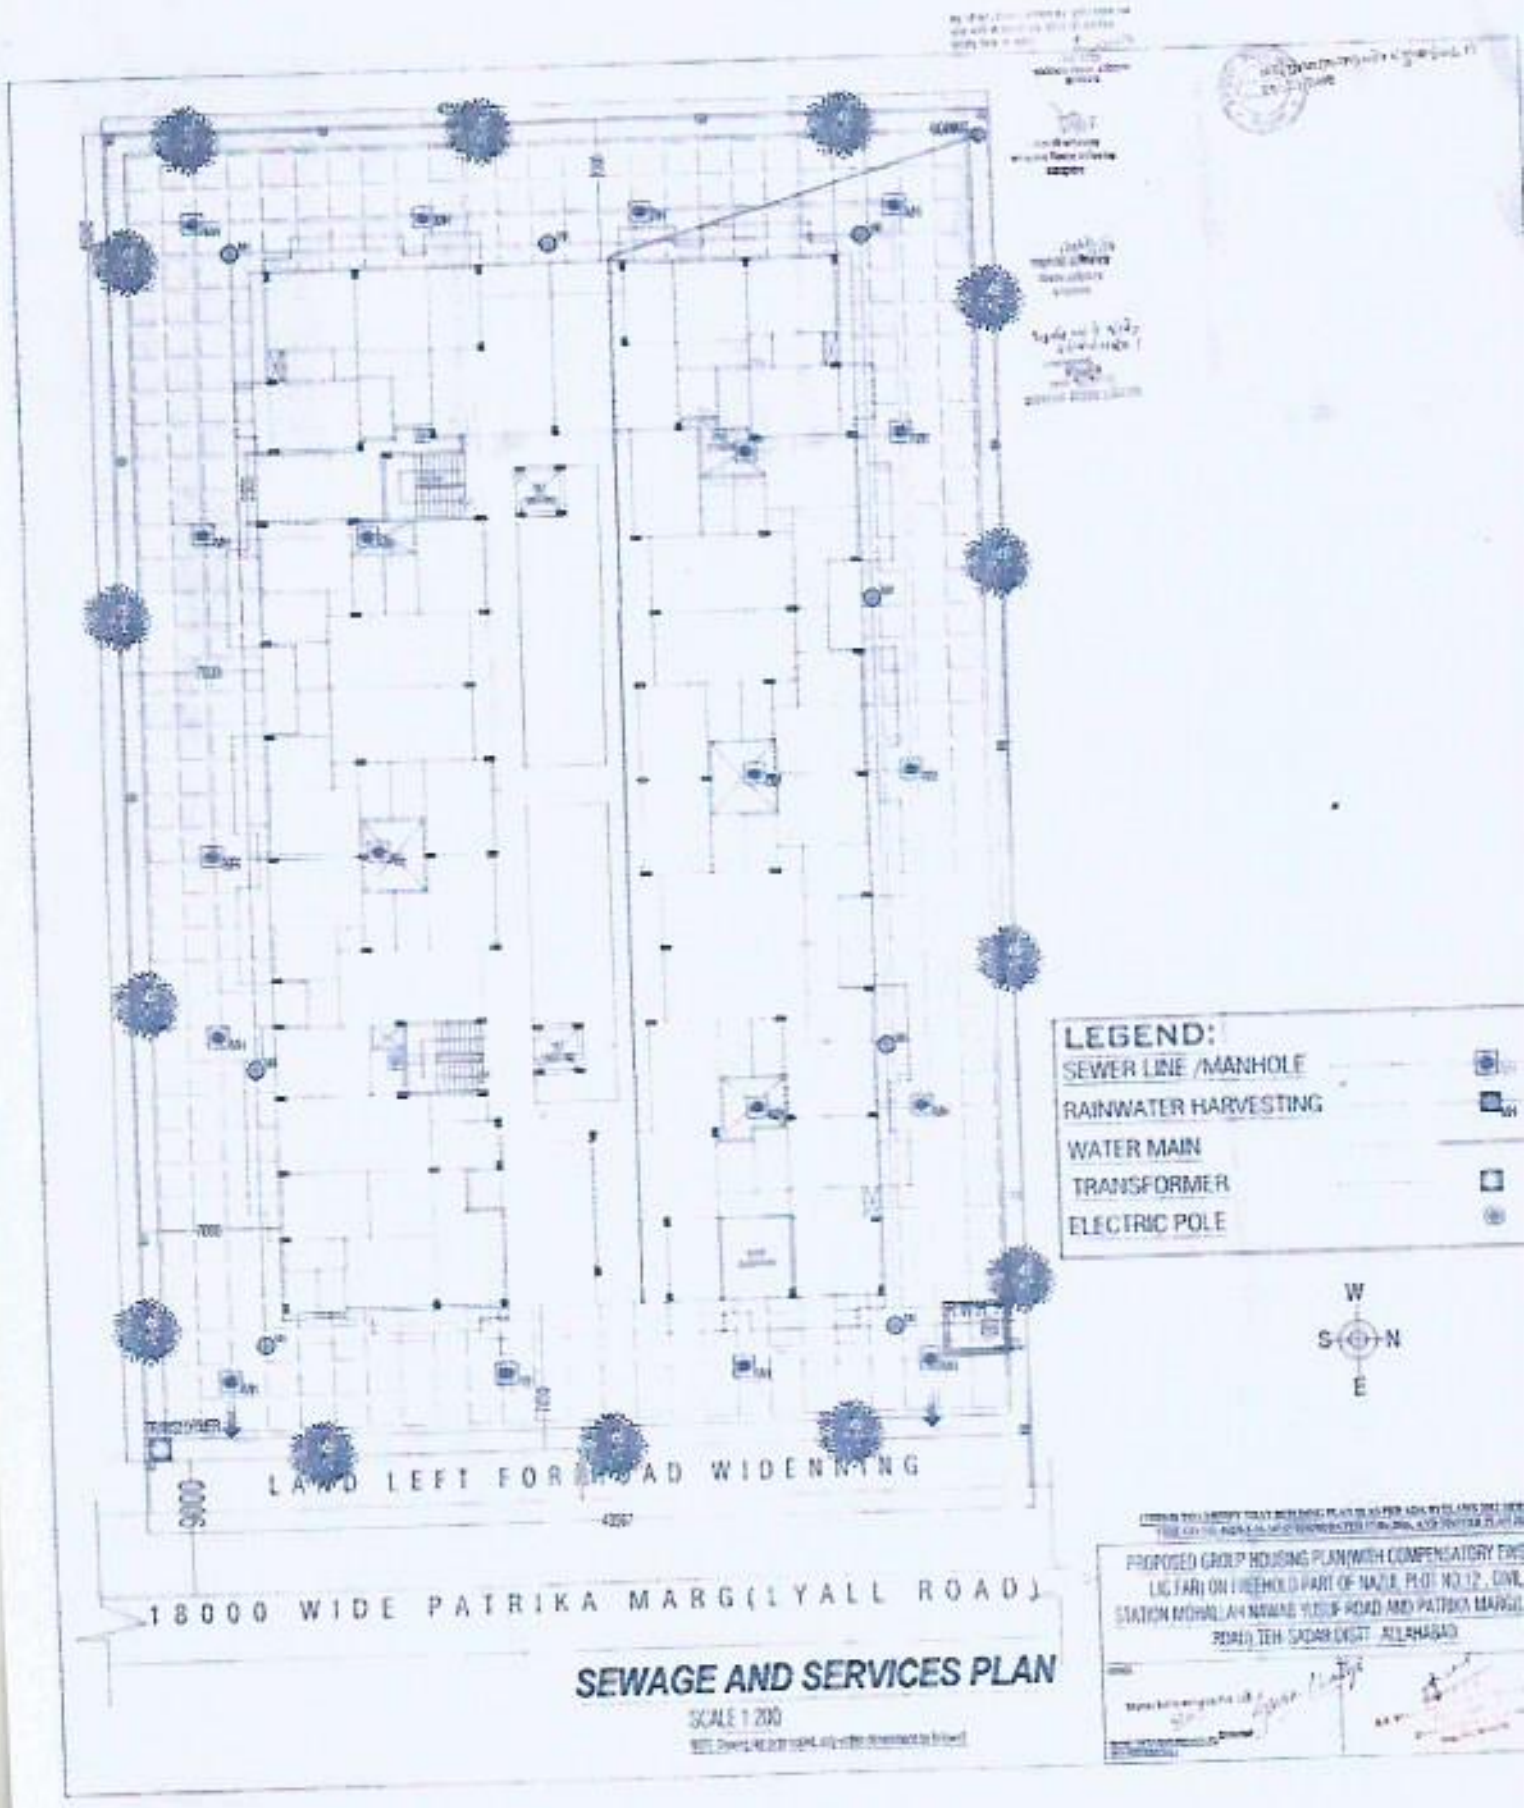
LEGEND:
SEWER LINE /MANHOLE
RAINWATER HARVESTING
WATER MAIN
TRANSFORMER
ELECTRIC POLE
W
S
N
E
LAND LEFT FOR ROAD WIDENNING
18000 WIDE PATRIKA MARG(1YALL ROAD)
SEWAGE AND SERVICES PLAN
SCALE 1:200
PROPOSED GROUP HOUSING PLAN WITH COMPENSATORY FAR
LIG FAR) ON FREEHOLD PART OF NAZUL PLOT NO.12, CIVIL
STATION MOHALLA NAWAB YUSUF ROAD AND PATRIKA MARG(
ROAD) TEH. SADAR DISTT. ALLAHABAD