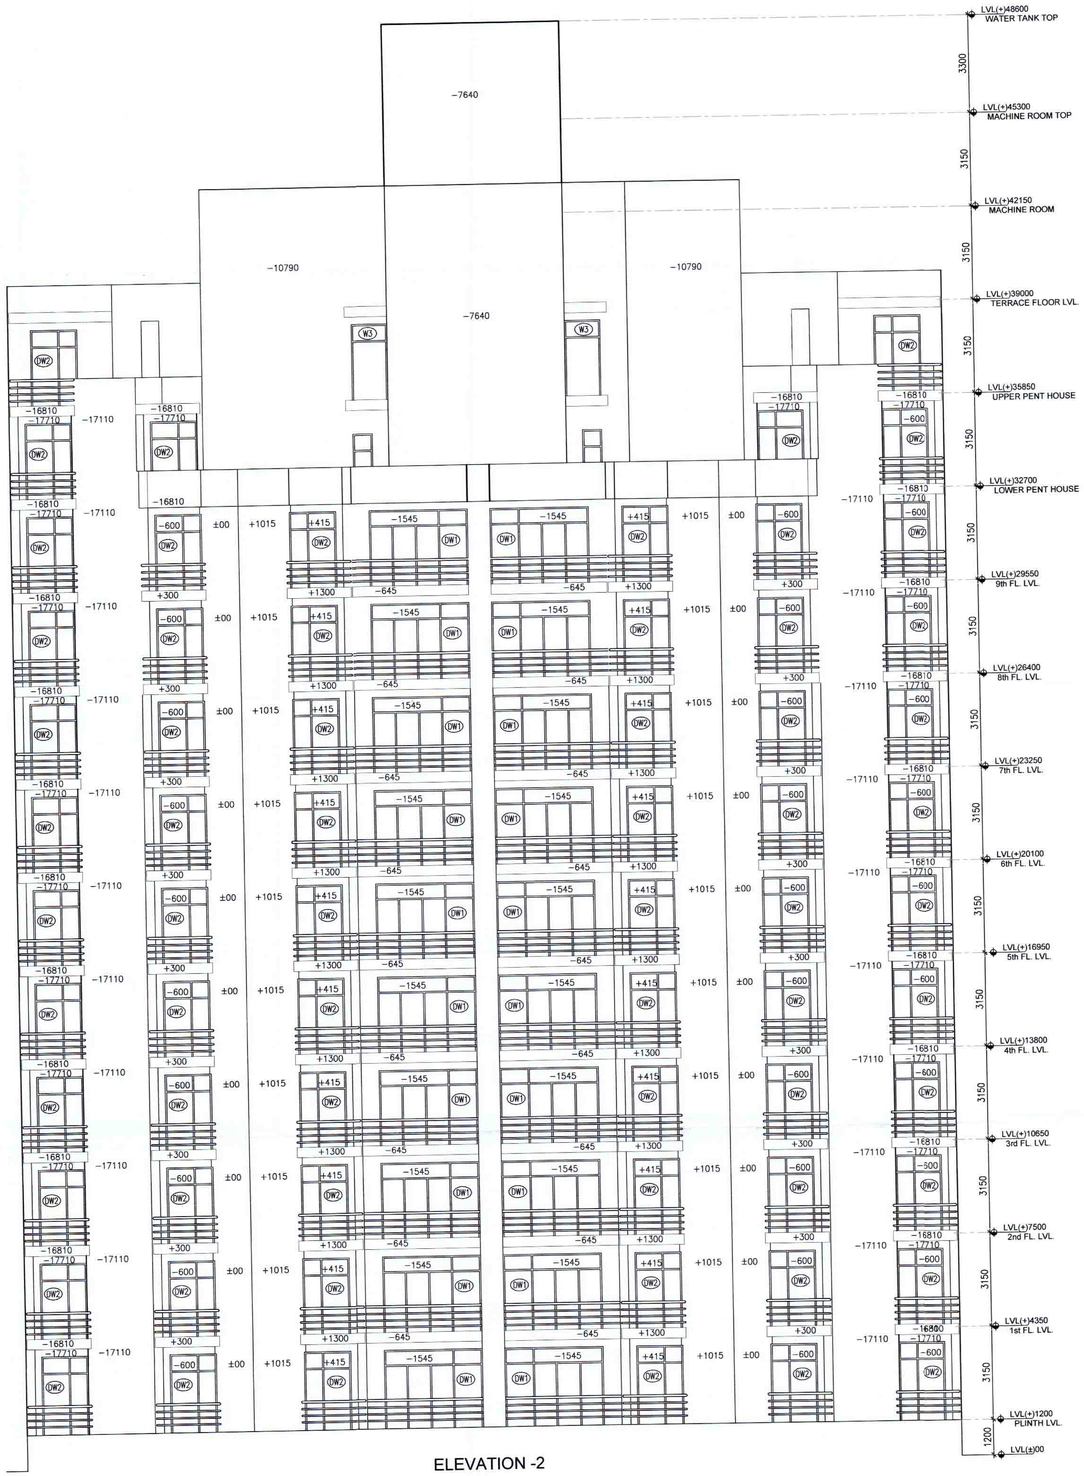

ELEVATION -2

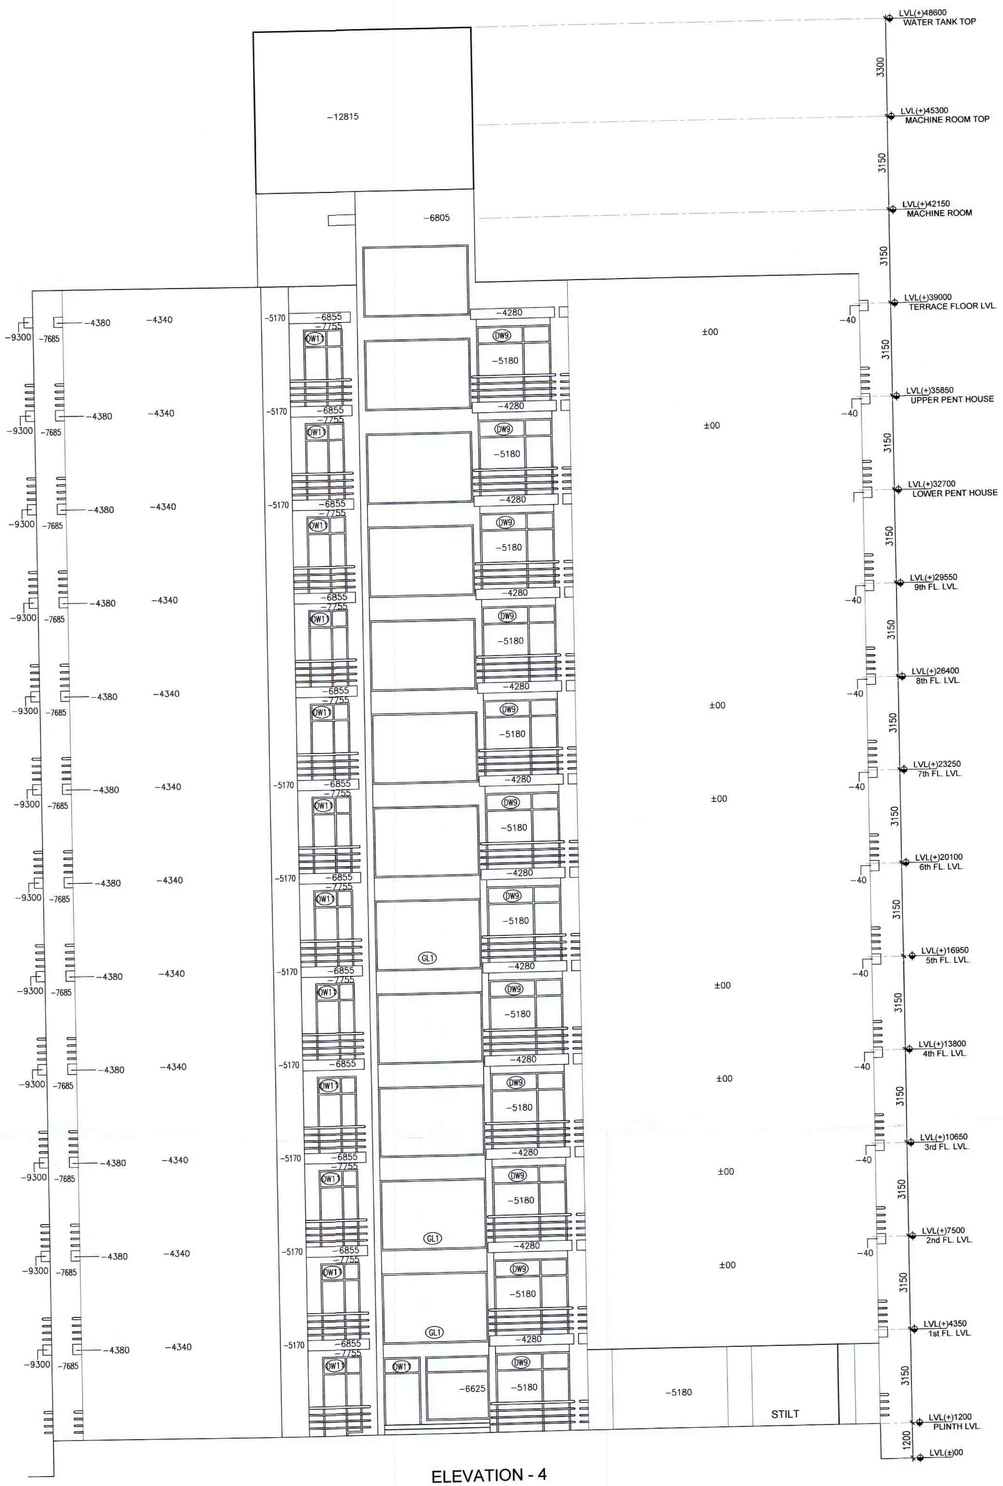

ELEVATION - 4

34

SUPPLEMENTARY SUBMISSION DRAWING

OWNER'S | ARCHITECT'S

Project
PROPOSED GROUP HOUSING ON PLOT -2 (13.83 ACRES) AT POCKET-1, SECTOR-B SUSHANT HI-TECH CITY, LUCKNOW

CLIENT
ANSAL PROPERTIES & INFRASTRUCTURE LTD.
GROUND FLOOR, YUVA BHAWAN,YMCA COMPLEX, 13 RANA PRATAP MARG LUCKNOW
DELHI OFFICE
115 ANSAL BHAWAN,16 KASTURBA GANDHI MARG, NEW DELHI

Architects
PLANNERS GROUP PVT. LTD.
W-12/29, 1st FLOOR, DLF CITY PHASE-III, GURGAON,
TEL 91-124-2565369, 91-124-4060050, FAX 91-124-4060050.
E-mail:- plannersgroup@airtelbroadband.in

CONSULTANT
R.K.GUPTA & ASSOCIATES.
CONSULTING ENGINEERS SWIMMING & FIRE FIGHTING SYSTEM.
N-17 LAJPAT NAGAR-II NEW DELHI -110024
TEL:-29811030,29810288

Drawing
ELEVATION - 02 & 04
BLOCK-(2,3,5&11)

North

Scale	Date	Drg. No.
1 : 100	SEPT.12	LK2/T1/F10/15