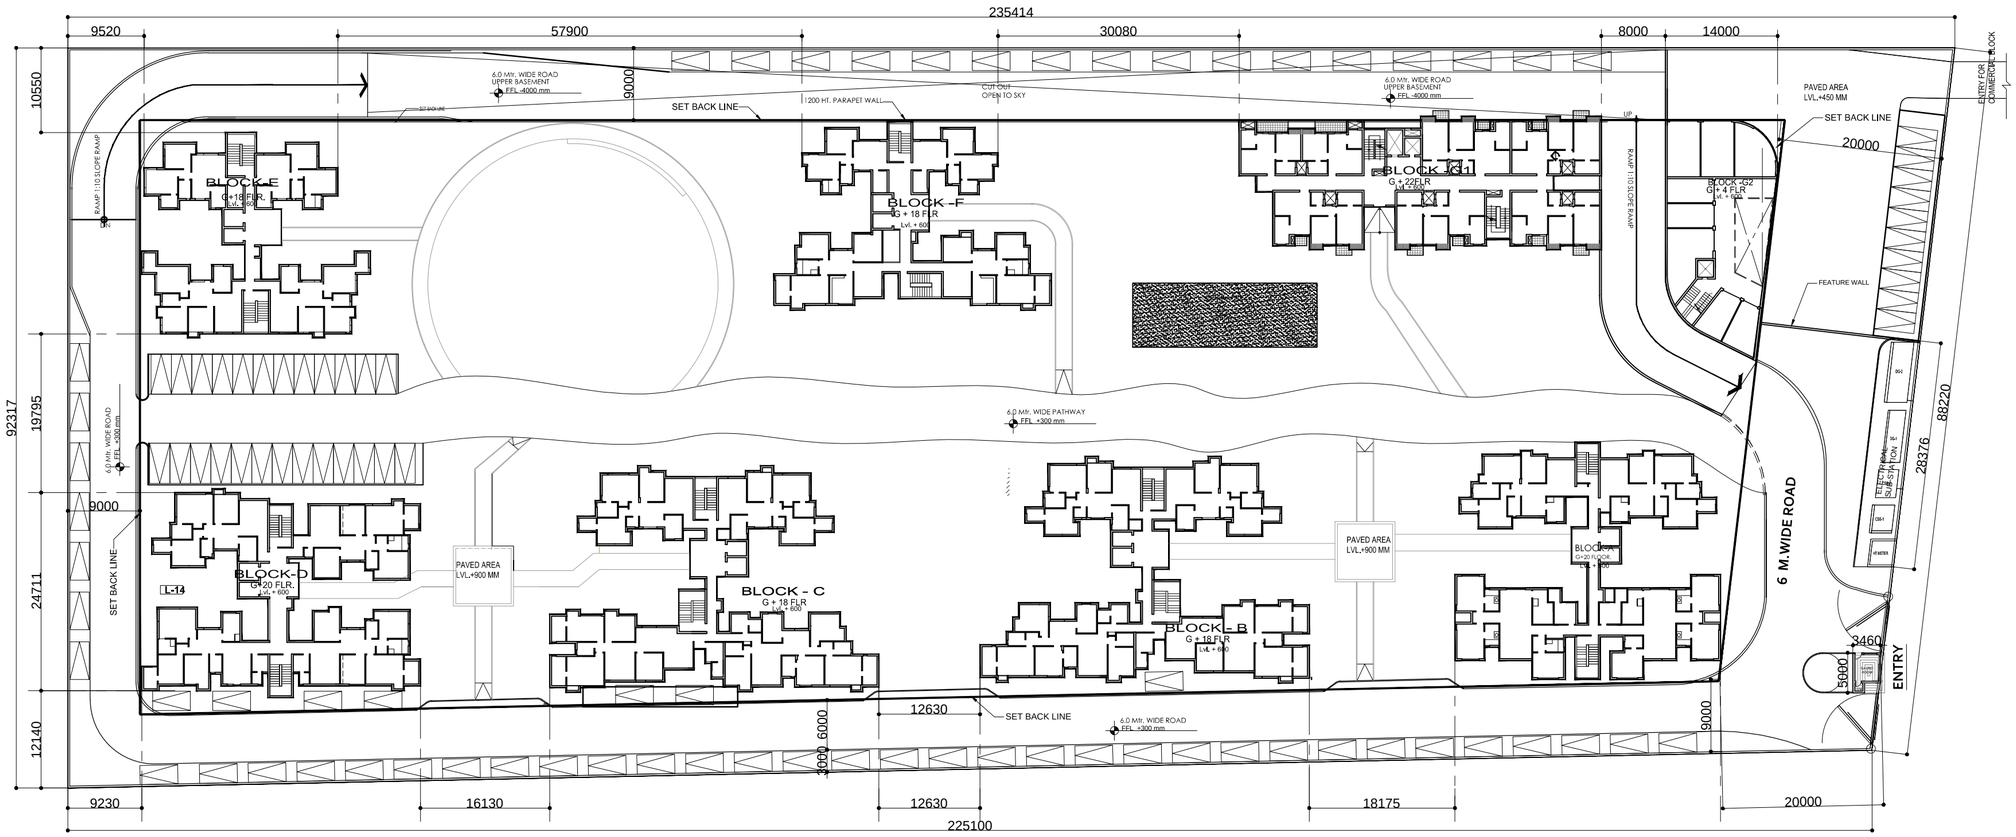

1 SITE PLAN
SCALE =1:200

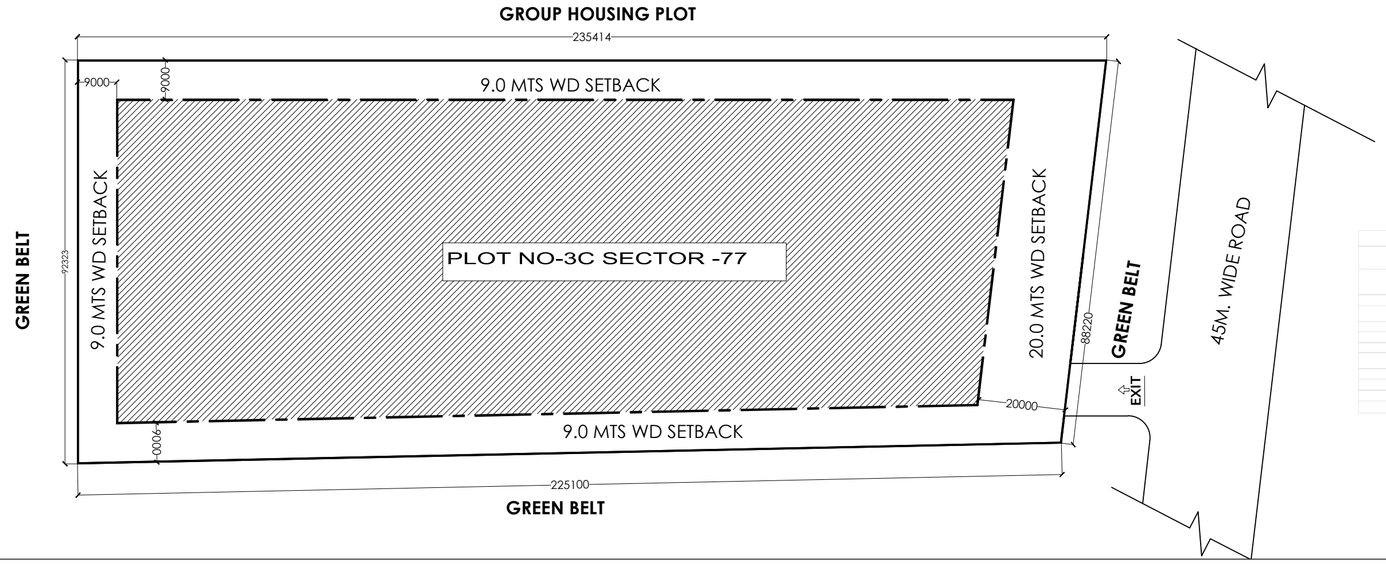

BASEMENT CAR PARKING		
1	UNDER BASEMENT CAR PARKING AREA - (BTWEEN CASE+ LIFT SECTION UPTO 7)	15220.492 SQ.M/14890.473
2	(ONTH BASEMENT CAR PARKING AREA - (BTWEEN CASE+ LIFT SECTION UPTO 7)	18220.492 SQ.M/14890.473
BASEMENT PARKING AREA		29975.368
NO. OF CARS = BASEMENT PARKING AREA / 25		870
OPEN PARKING AREA		2267.59
NO. OF CARS = OPEN PARKING AREA / 25		91
TOTAL NO. OF CARS		900

2 ENVELOPE PLAN
SCALE =1:100

KEY PLAN:

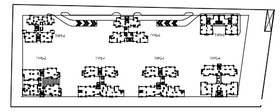

NORTH

GENERAL NOTES:

- ALL DIMENSIONS ARE IN MILIMETERS (mm).
- DO NOT SCALE THE DRGS. ALL WRITTEN DIMENSIONS TO BE FOLLOWED.
- THIS DRAWING SHALL BE READ IN CONJUNCTION WITH DETAILS, LARGE SCALE DRAWINGS, STRUCTURAL, MECHANICAL ELECTRICAL, PLUMBING AND OTHER RELEVANT DRAWINGS.
- DISCREPANCIES IF ANY SHOULD BE BROUGHT TO THE NOTICE OF THE ARCHITECT BEFORE THE EXECUTION OF WORK.
- DETAIL DRAWINGS SHALL SUPERSEDE SMALLER SCALE DRAWINGS.
- CONTRACTOR TO CHECK & VERIFY ALL DIMENSIONS BEFORE EXECUTION OF THE WORK.
- ALL LEVELS ARE STRUCTURAL SLAB LVL.
- ALL COLOUMNS & WALLS WILL HAVE PAINT FINISH IN APPROVED SHADE UNLESS OTHERWISE MENTIONED
- ALL MILLWORK TO HAVE 1mm THK. APP. LAMINATES ON OUTER SURFACES & 0.8mm THK. BALANCING LAMINATE ON INSIDE SURFACES.
- CONTRACTOR TO SUBMIT SHOP DRAWINGS TO ARCHITECT FOR APPROVAL PRIOR TO CONSTRUCTION AT SITE.

PROJECT:

AVS ORCHARD HOUSHING
PLOT NO-3C AT SECTOR-77, NOIDA (UP)

CONSULTANT: STRUCTURE
ABL STRUCTURE CONSULTANTS PVT. LTD.
New Delhi-110085
91-98110 38352

CONSULTANT: ELECTRICAL
GIAN CONSULANCY
1352-I, Street 13, Opposite Indian Oil Building,
Govindpuri, Kalkaji, New Delhi-19

CONSULTANT: PLUMBING
PEE CONSULTANTS
815-C,DDA Flats, East of Loni Road,
Shadhra Delhi-110093
Mo.-9999750008 CONSULTANTS

CONSULTANT: ARCHITECT
CONSULTANT: ARCHITECT
INNERVISION DESIGN LABS
D-84, SECTOR-56, NOIDA INDIA
Website: www.idl.in
TEL: +91 120 4326 948/49 FAX: +91 120 4326 949

ARCHITECT'S SIGNATURE:-

CLIENT:
AVP BUILDTECH PVT. LTD.
B-47, SECTOR- 51, NOIDA

OWNER'S SIGNATURE:-

SUBMISSION DRAWING

NO.	DATE	ITEM
03	22.03.2016	
2	20.10.2015	
1	21.09.2015	

REVISIONS

TITLE:
SITE PLAN

SCALE:	
DATE:	06.04.2012
DRAWN BY:	--------
CHECKED BY:	
DWG. NO:	A-001

N