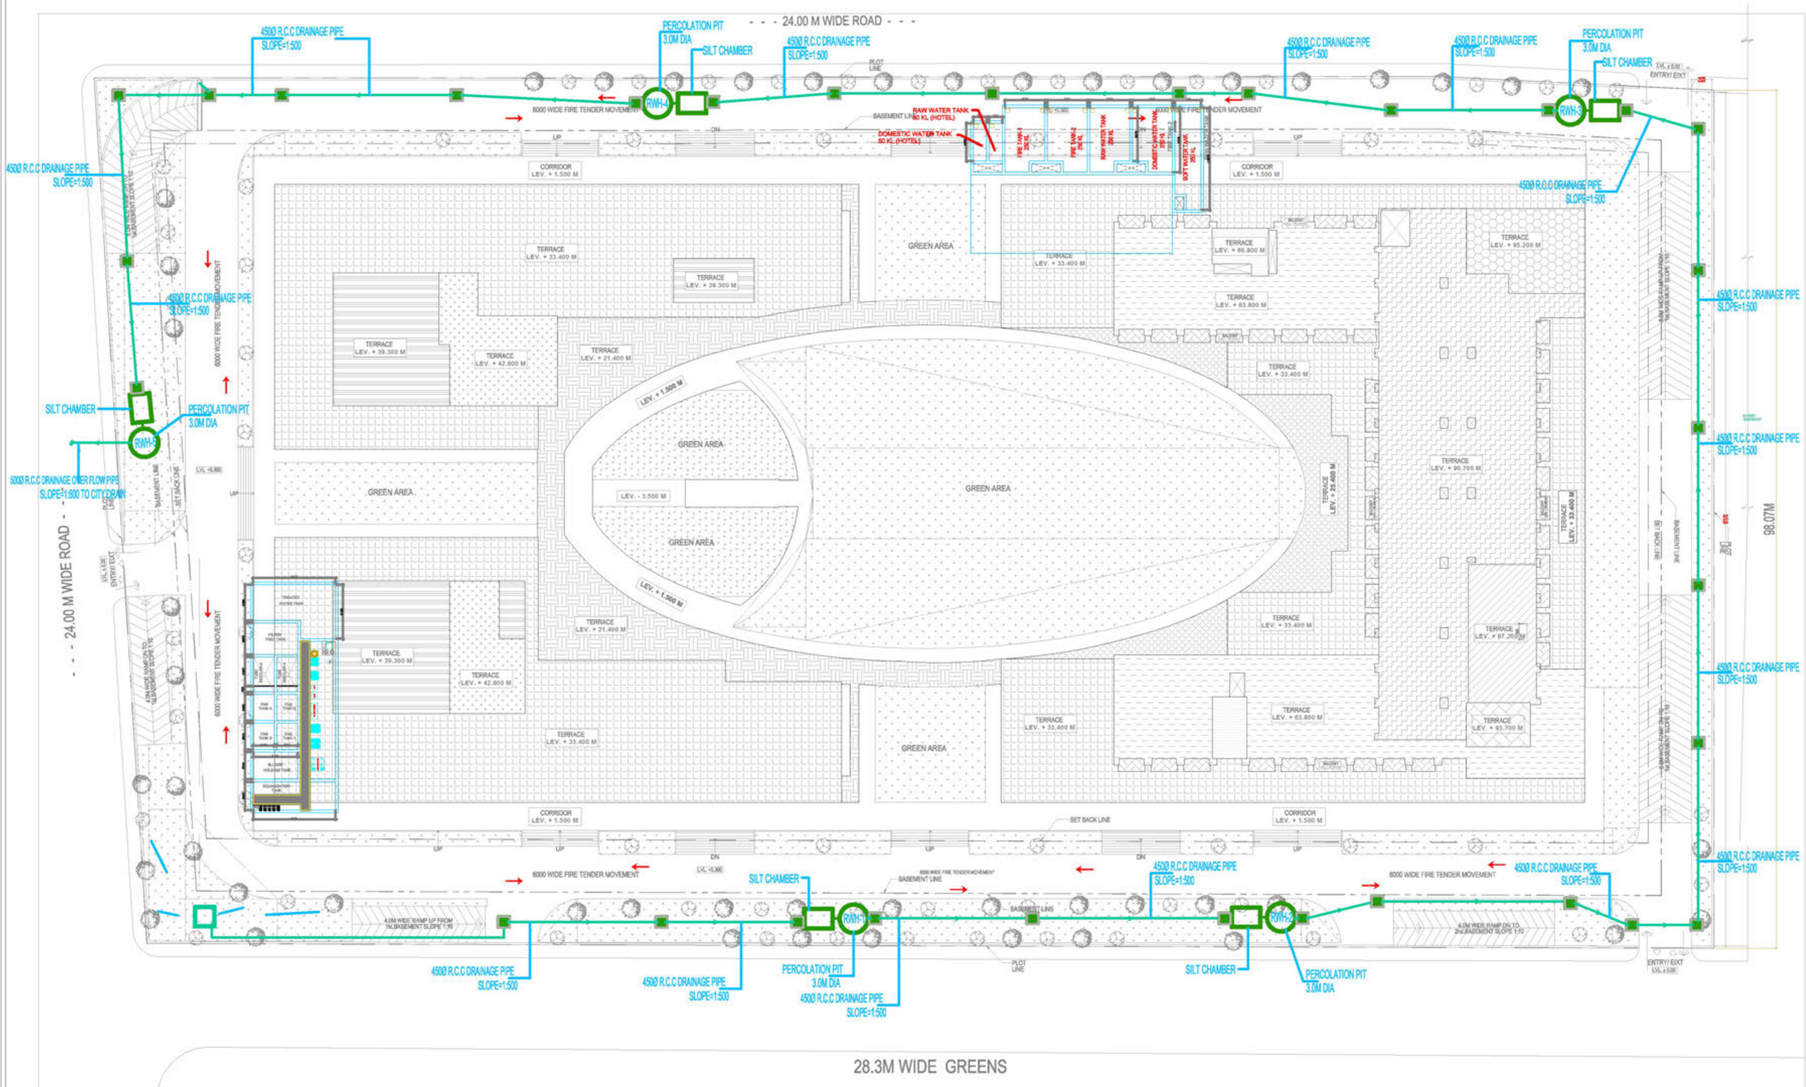

LEGEND FOR PLUMBING	
DMH	DRAINAGE MANHOLE
	DRAINAGE PIPE

SITE PLAN

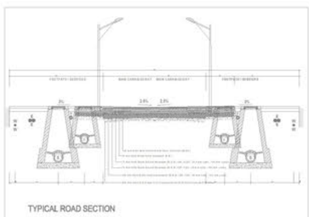

GREEN AREA DIAGRAM

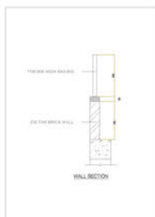

SERVICES AREA CALCULATION

TOTAL PLOT AREA	18001.75	Sq.mt.
PERMISSIBLE SERVICES AREA 15% OF (72007.00)	10801.05	Sq.mt.
PROPOSED SERVICES AREA 9.59 % OF (72007.00)	6942.38	Sq.mt.

SERVICES AREA

S.NO.	FLOORS	IN SQ.M.	
1	3rd BASEMENT FLOOR	717.089	Sq.mt.
2	2nd BASEMENT FLOOR	2024.497	Sq.mt.
3	GROUND FLOOR	231.510	Sq.mt.
4	FIRST FLOOR	243.522	Sq.mt.
5	SECOND FLOOR	243.522	Sq.mt.
6	THIRD FLOOR	241.657	Sq.mt.
7	FOURTH FLOOR	231.257	Sq.mt.
8	FIFTH FLOOR	205.469	Sq.mt.
9	SIXTH FLOOR	112.777	Sq.mt.
10	7TH FLOOR	256.481	Sq.mt.
11	8th FLOOR	269.337	Sq.mt.
12	9th FLOOR	402.971	Sq.mt.
13	10th FLOOR	139.196	Sq.mt.
14	11th FLOOR	139.196	Sq.mt.
15	12th FLOOR	139.196	Sq.mt.
16	13th FLOOR	139.196	Sq.mt.
17	14th FLOOR	139.196	Sq.mt.
18	15th FLOOR	139.196	Sq.mt.
19	16th FLOOR	132.816	Sq.mt.
20	17th FLOOR	76.237	Sq.mt.
21	18th FLOOR	116.042	Sq.mt.
22	19th FLOOR	116.042	Sq.mt.
23	20th FLOOR	102.897	Sq.mt.
24	21st FLOOR	116.042	Sq.mt.
25	22nd FLOOR	113.782	Sq.mt.
26	MUMTY ,M.ROOM & WATER TANK	157.260	Sq.mt.
	TOTAL SERVICES AREA (A)	6,942.378	Sq.mt.

V.S. KUKREJA & ASSOCIATES PVT. LTD.
CONSULTING ENGINEERS
165-A,GAUTAM NAGAR
NEW DELHI-110049 PH.26521075/76
FAX. 26967867
EMAIL:info@vskukreja.com
EMAIL:vskukreja@gmail.com

OWNER'S SIGN | ARCHITECT'S SIGN

PROJECT:-
PROPOSED BUILDING PLAN OF COMMERCIAL AT PLOT NO.:- C4 , SECTOR-16B GREATER NOIDA
BEING DEVELOPED BY M/S PKS BUILDMART PVT. LTD.

TITLE: SITE PLAN
SUB TITLE: DRAINAGE LAYOUT

DRAWN: Y.KHREJU | CHKD: SHEKHAT | SCALE: | DATE: | DREWING: | SHEETNO: