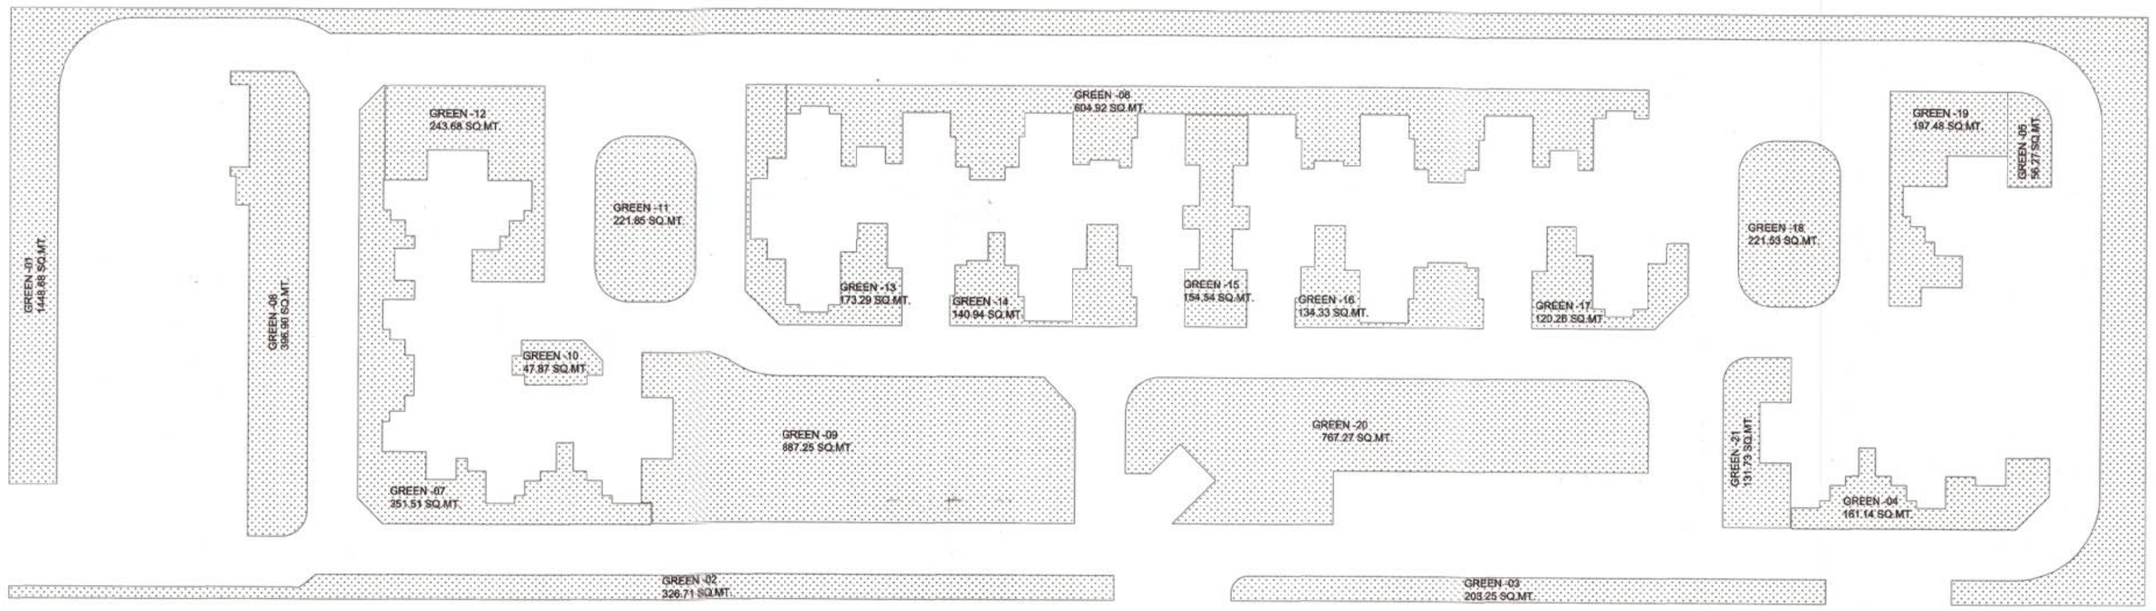

GREEN AREA DETAIL

Greater Noida Industrial Dev. Authority
APPROVED
Vide Letter No. PR-3139/41/GM-3355 Dated 22/05/2013
Valid upto Dated. 05/6/2014
DGM (Plng. & Arch.) — Gen. Manager (Plng. & Arch.)
Drawing Checked — Town Planner

GREEN AREA DETAIL

GREEN NO-01	1448.68
GREEN NO-02	326.71
GREEN NO-03	203.25
GREEN NO-04	161.14
GREEN NO-05	56.27
GREEN NO-06	604.92
GREEN NO-07	371.51
GREEN NO-08	396.90
GREEN NO-09	887.25
GREEN NO-10	47.87
GREEN NO-11	221.85
GREEN NO-12	243.68
GREEN NO-13	173.29
GREEN NO-14	140.94
GREEN NO-15	154.54
GREEN NO-16	134.33
GREEN NO-17	120.26
GREEN NO-18	221.26
GREEN NO-19	197.48
GREEN NO-20	767.27
GREEN NO-21	131.73
TOTAL	7011.13

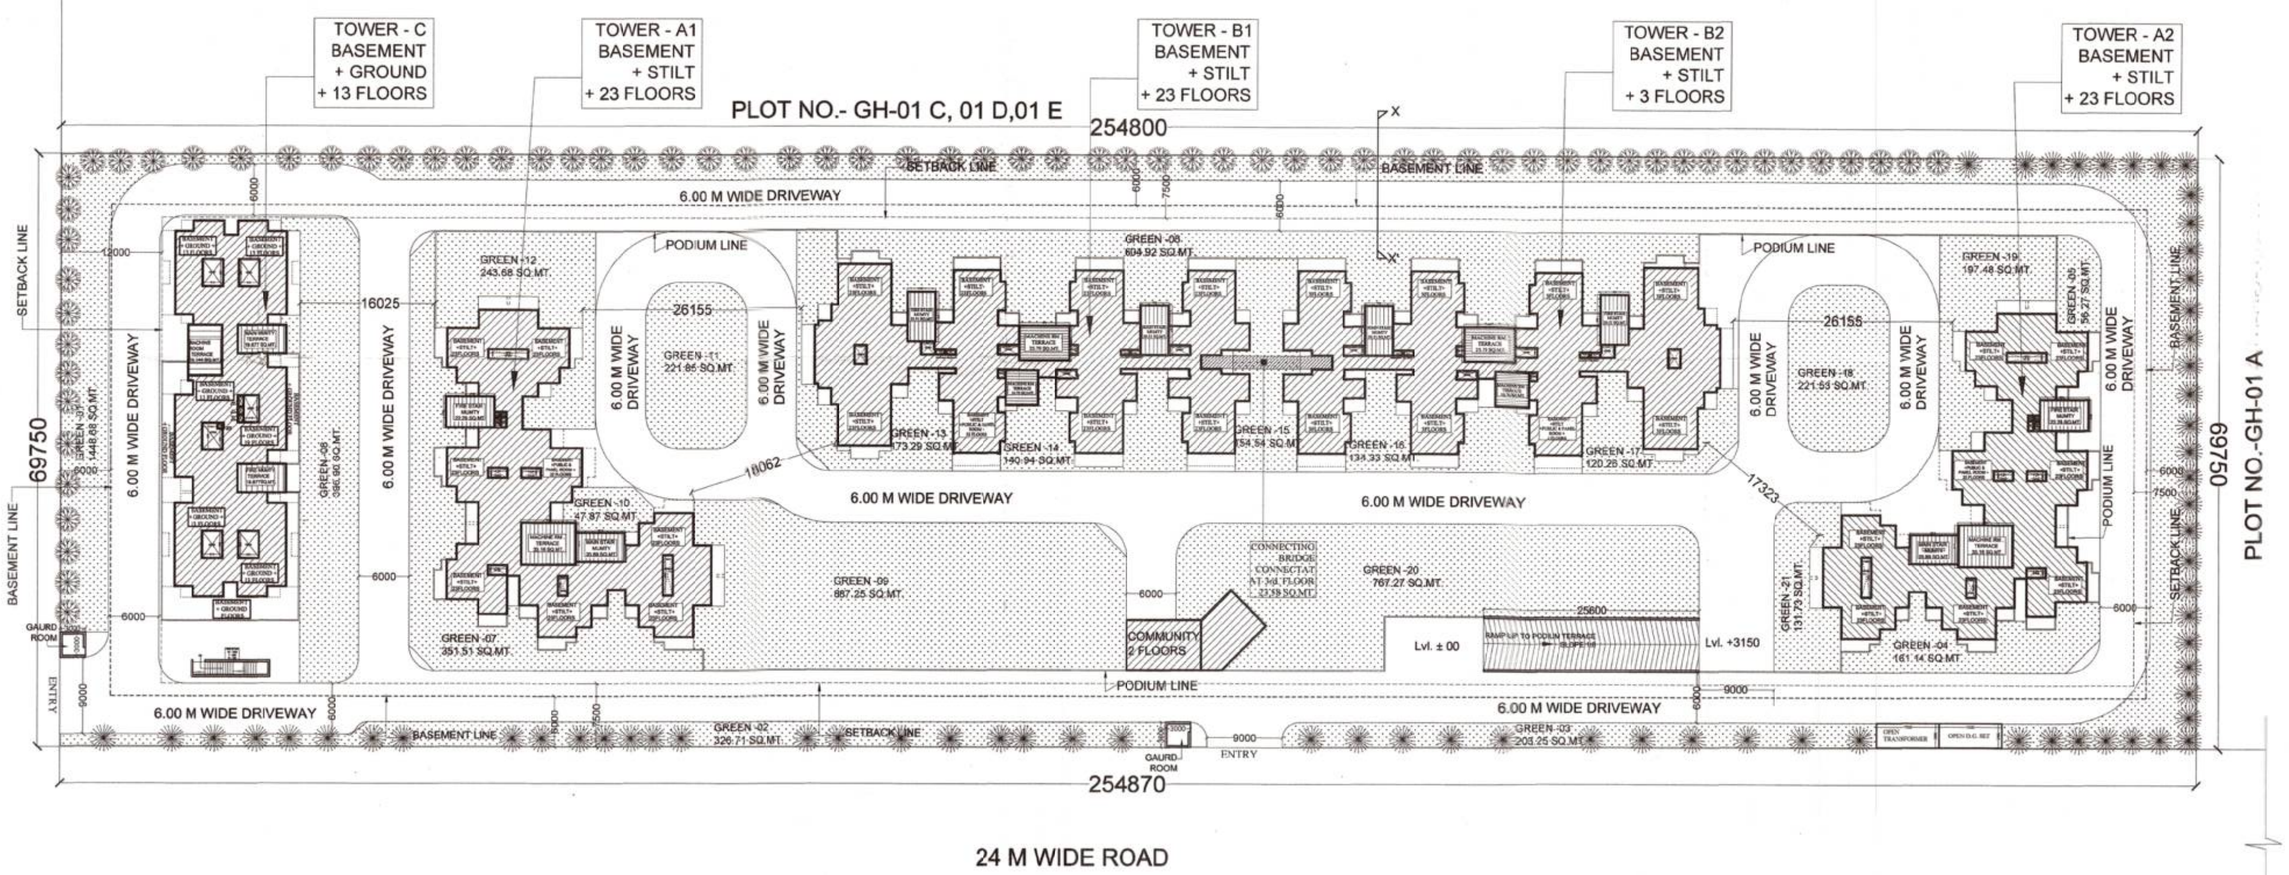

SITE PLAN

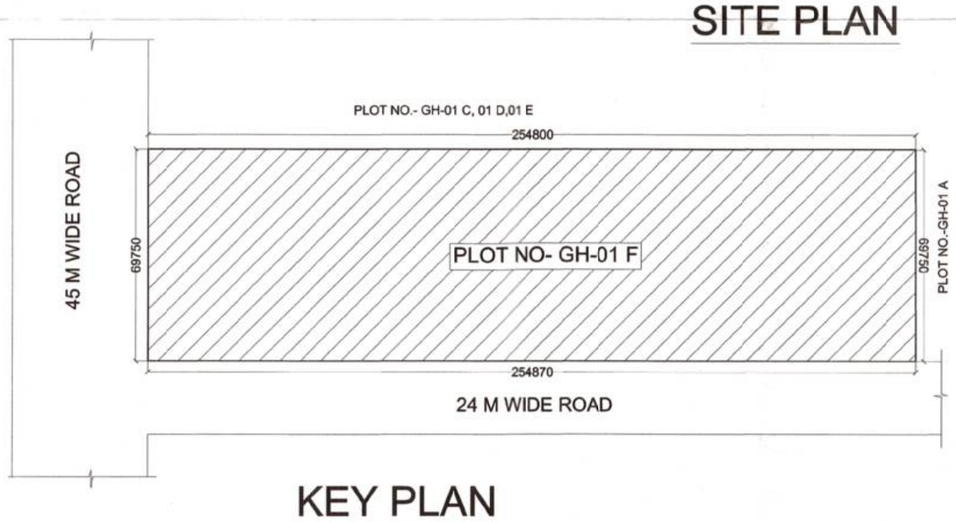

KEY PLAN

SCHEDULE OF PLANTS			
ALONG BOUNDARY WALL			
2		TABEBUIA ARGENTEA	69 No.S.
3		LAGERSTROEMIA FLOSREGINAE (EVER GREEN)	69 No.S.
			TOTAL = 138 No.S.

PROJECT :-
PROPOSED GROUP HOUSING AT PLOT NO: GH-01F SECTOR 16. GREATER NOIDA (U.P)

BUILDERS & PROMOTER :-
M/S ANUSHA ENGG. CONSULTANTS & CONST. PVT LTD.
BLOCK V/47 , B-1, EROS GARDEN , CHARM WOOD VILLAGE, SURAJKUND ROAD FARIDABAD, HARYANA.

DRAWING TITLE :-
LANDSCAPE PLAN

ARCHITECTS :
Space Designers International Architects Pvt. Ltd.
Space Designers architects & planners
5 / 1306 , VASUNDHARA , GHAZIABAD
PH : 0120-4125214, Mob: 9810070399 , 9810336251
e-mail : spacedi@gmail.com, www.spacedi.com

DRAWN BY :-	CHECKED BY :-	SCALE :-	DATE :-
SANJAY	VISHAL	1:500	

Anusha Engineering Consultants & Const. Pvt. Ltd. — Director

VISHAL MITTAL ARCHITECT CA/98/23185

OWNER SIGNATURE — ARCHITECT SIGNATURE

DRG. No. :-15