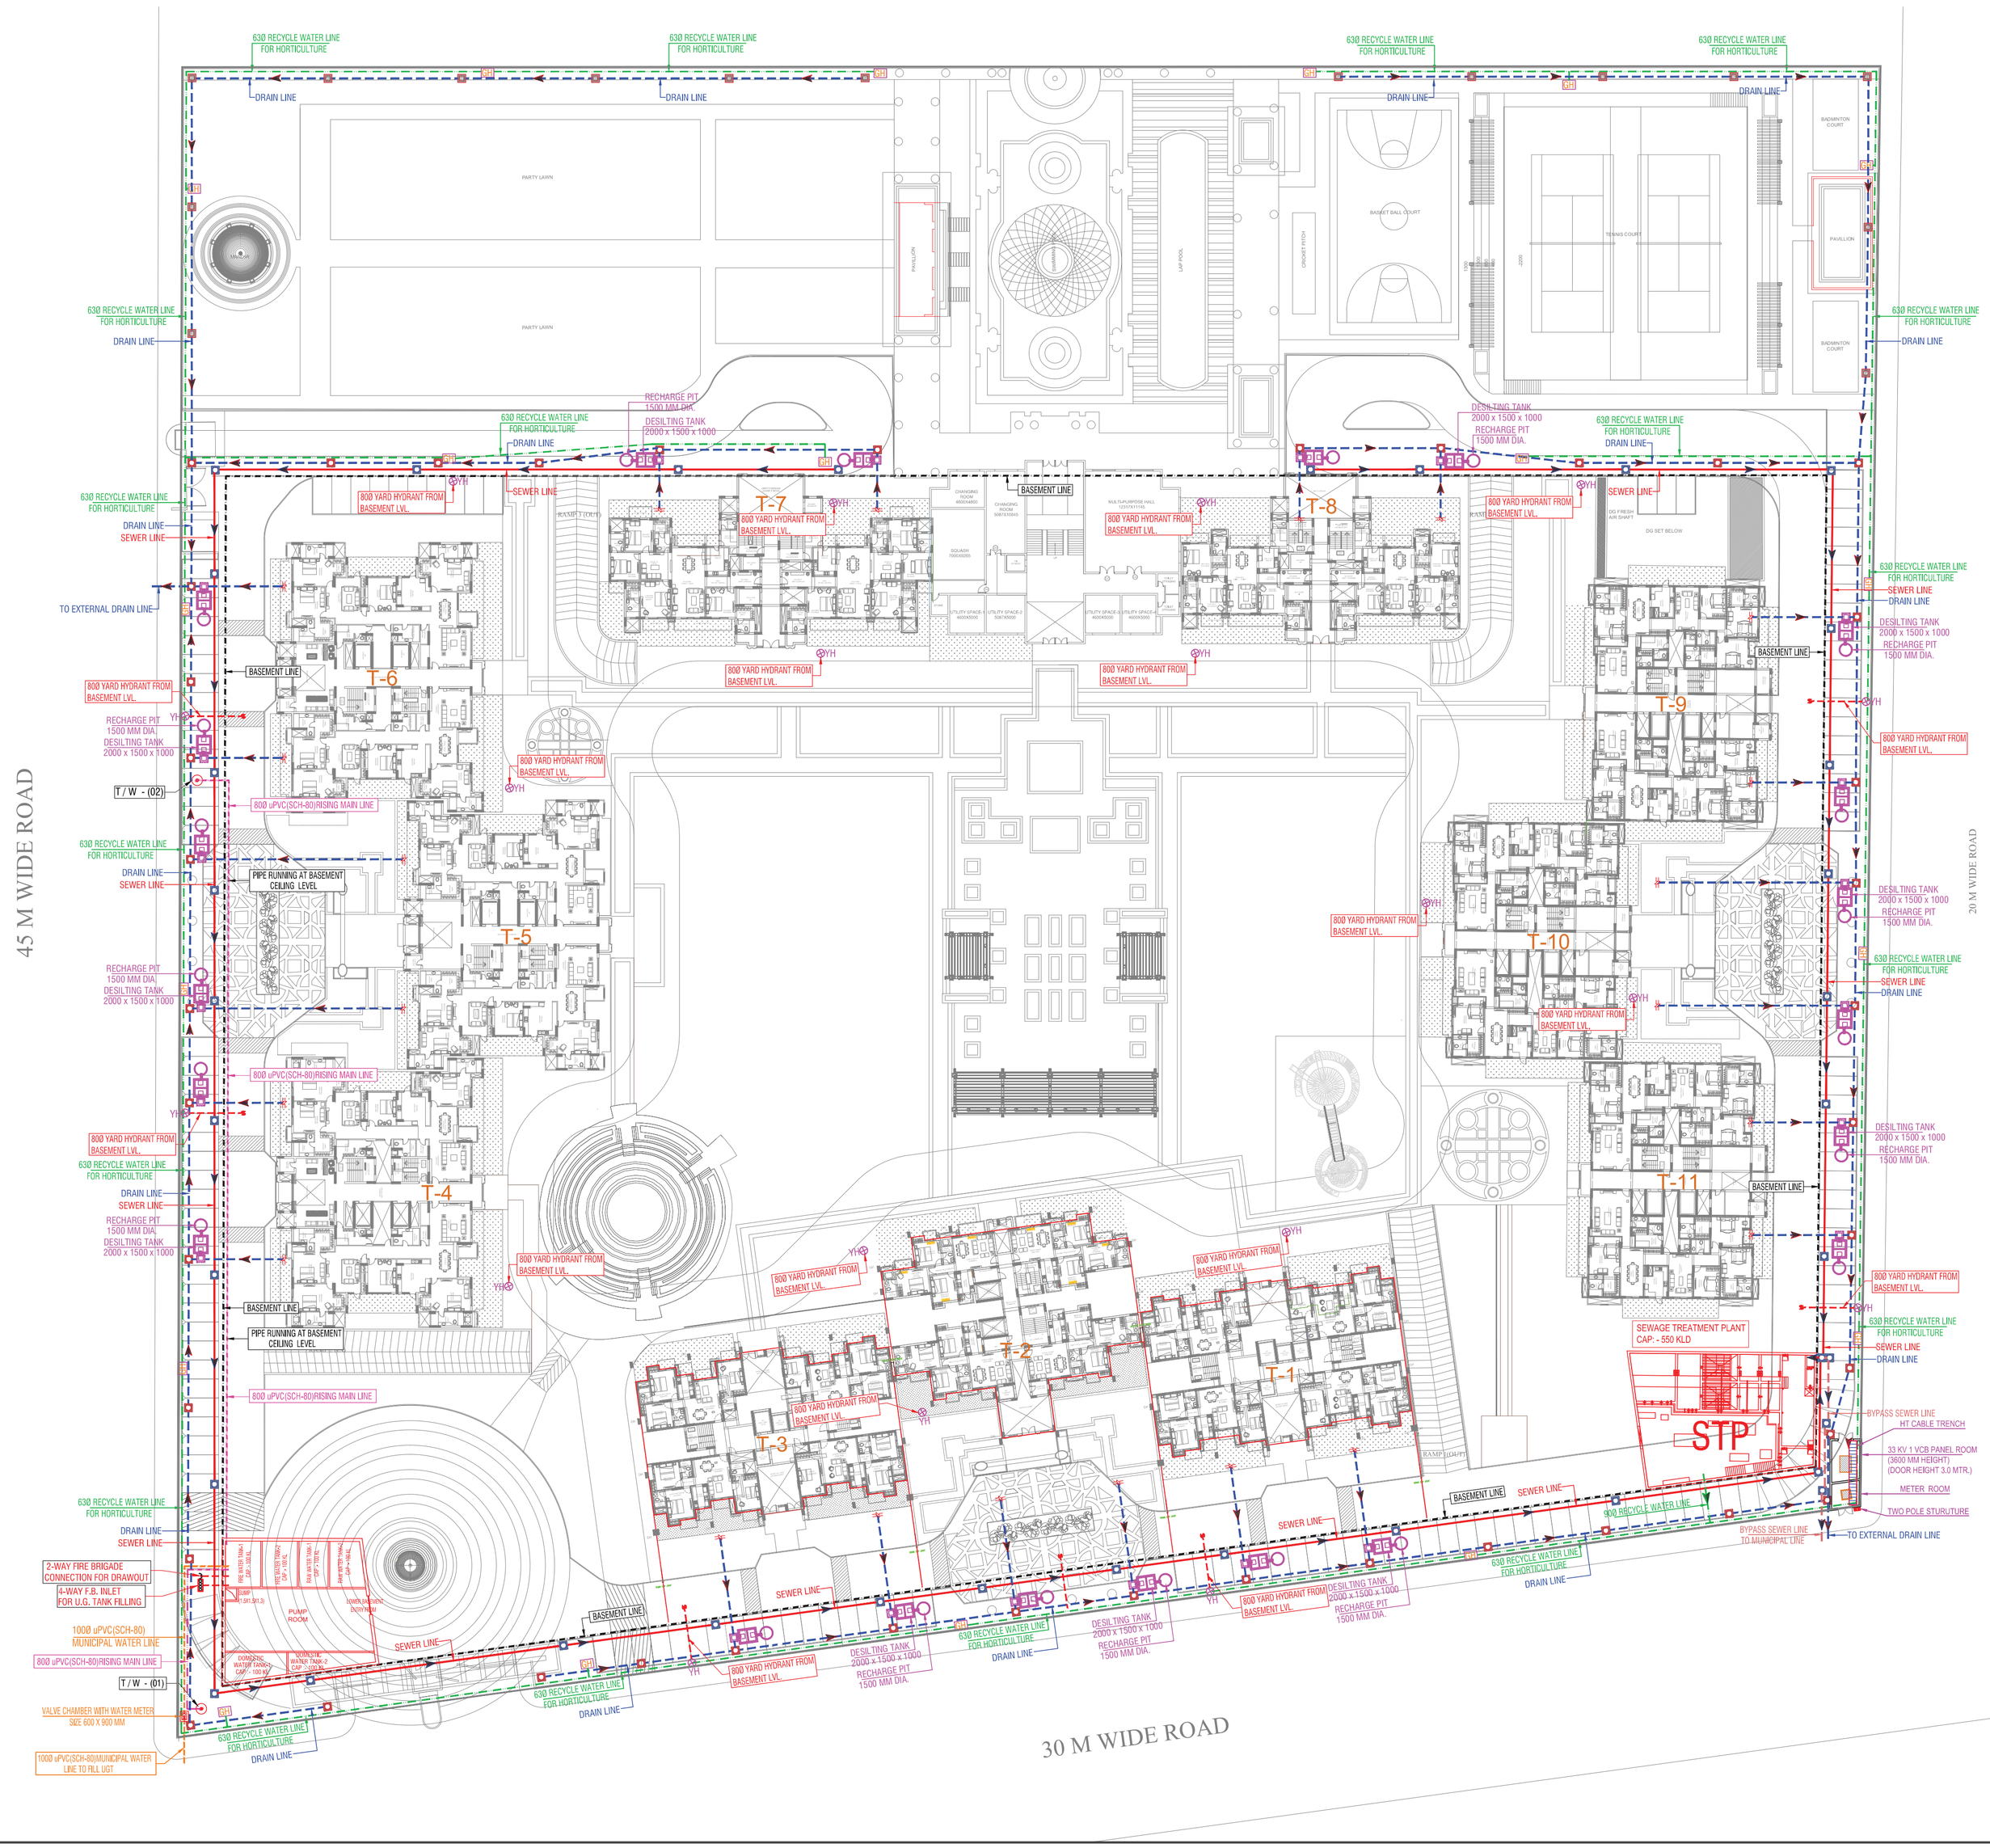

LEGEND :

S. No.	SYMBOL	DESCRIPTION
1.	M.H.	MANHOLE
2.		SEWER LINE
3.		BYPASS MANHOLE
4.		BYPASS SEWER LINE
5.	C.P.	CATCH PIT
6.		UNDER GROUND DRAIN
7.		RAIN WATER HARVESTING
8.		RECYCLED WATER SUPPLY PIPE LINE.
9.		RISING MAIN WATER PIPE LINE.
10.		MUNICIPAL WATER SUPPLY PIPE LINE.
11.		ISOLATING VALVE
12.		PROPOSED TUBE WELL
13.		BASEMENT LINE
14.	GH	GARDEN HYDRANT

LEGEND : FIRE SYSTEM

S. No.	SYMBOL	DESCRIPTION
1.		FIRE LINE
2.	YH	YARD HYDRANT 63 M.M. DIA. SINGLE HEADED HYDRANT VALVE WITH 2 NOS. 15 M. LONG, 63 M.M. DIA. FIRE HOSE PIPE & 1 NO. BRANCH PIPE WITH NOZZLE
3.		FIRE BRIGADE CONNECTION
4.		BUTTERFLY VALVE
5.		NONRETURN VALVE (CHECK VALVE)
6.		ISOLATING VALVE WITH MASONARY CHAMBER

Rev. no.	Date	Revision
..	..	..

Project
ACE PARKWAY
SECTOR 150, NOIDA

Title
SITE PLAN

Subtitle
EXTERNAL COMBINED SERVICES

Drawing released for
- ☐ APPROVAL
- ■ SUBMISSION
- ☐ ADVANCE COPY
- ☐ CONSTRUCTION

Drg. no. ACE PARKWAY / EX / S-05
Drawn by Kulwant
Scale 1:450
Designed by R.K.
Date July 2018
Checked by Anand Havelia

Architects
Raj Kumar
..
..

Services Consultant
Consummate Engineering Services (P) Ltd.
Noida Office : B - 67, Sector - 67, Noida - 201 301
Tel : (0120)6943500 (23 Lines)
Lko. Office : R 006, Rohtas Plumeria, Gomti Nagar, Lucknow
e mail : mail@cespl.in, website : www.cespl.in