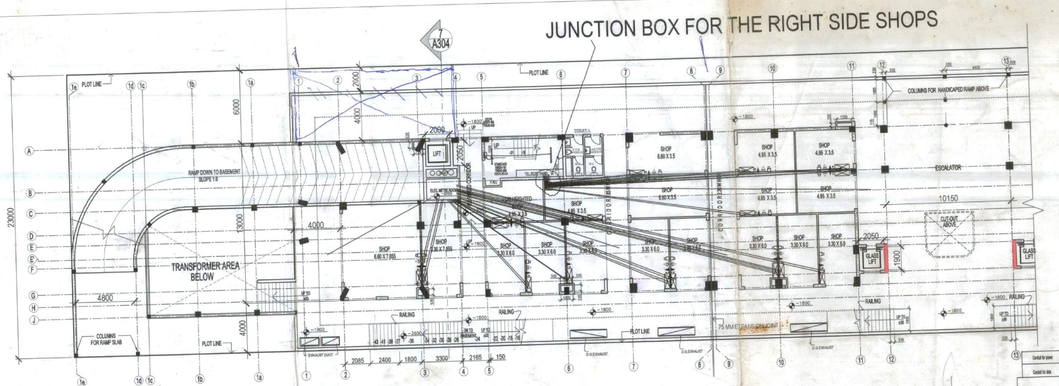

LOWER GROUND FLOOR PLAN(FIRST BASEMENT PLAN) -1800 LVL.(BLOCK-A)

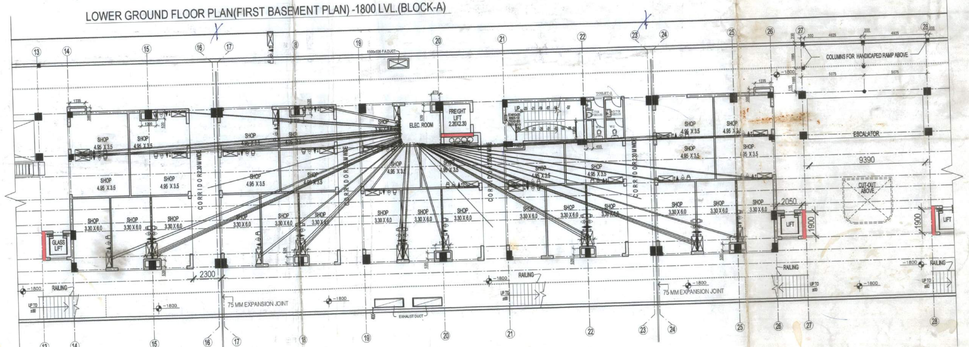

LOWER GROUND FLOOR PLAN (FIRST BASEMENT PLAN) -1800 LVL. (BLOCK-B)

IMP. NOTES:-

1. READ THIS DRAWING WITH CORRESPONDING ARCHITECTURAL DRGS.
2. All power Conduits to be PVC heavy grade, min 32 mm dia
3. All data conduits to be of 25 mm dia
4. The path shown of the conduits is indicative.
5. The contractor will prepare shop drawings and get approval from consultant before execution

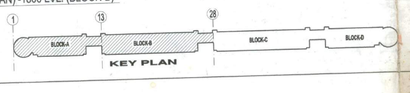

KEY PLAN

ELECTRICAL FIXTURES LEGEND		
1	WALL SWITCH SOCKET	
2	WEATHER PROOF SWITCH SOCKET	
3	CEILING FAN	
4	FLUORESCENT BOARD	4' FFT
5	TELEPHONE TWO SOCKETS	4" FFT
6	TV OUTLET	4" FFT
7	LOAD SWITCH BOX	3' FFT
8	TELEPHONE SOCKET	1' FFT

Conduit for power
Conduit for data

GENERAL NOTES

NOTES:
* Written dimensions shall have precedence over scaled dimensions
* Contractor shall verify and be responsible for all dimensions and conditions on the job.
* This office shall be informed of any variation from the dimensions and conditions shown in the drawing.
* The contractor must verify all dimensions and levels on the job and report any discrepancies immediately to the architects.
* All dimensions in millimeters
* All pipes diameters are in mm
* This drawing shall be read in conjunction with all relevant architectural, structural drgs/engg & others services drgs.

NOTES:
DRAINAGE DRAINS RUN STRUCTURE
SLAB BEFORE PARKING SLOP LEVEL

ELECTRICAL CONSULTANTS
GM CONSULTANTS & ENGINEERS
SD-458, PITAMPURA, NEW DELHI-110088
TEL : 27313622, 27318502

DRAWING TITLE:
ELEC. LAYOUT PLAN OF LOWER GROUND FLOOR PLAN BLOCK - A & B

Firm Name and Address
THE ARC GROUP
A.K.A. ARC. NO. DELHI/A/1/1662
D.C.A. REG. NO. CA/97-21/9000
P.C.-I/1-3731-ELEC NO.E/1-23318187,
E-mail:thearcgroup@rediffmail.com

BUILDER & PROMOTERS:-
SWARNEEM REAL ESTATE PVT.LTD.
A-111,SECTOR B-15,TRONICA CITY,
GHAZIABAD, U.P.-201120

Project Name and Address
C/O PROPOSED COMMERCIAL BUILDING AT PLOT NO. COMMERCIAL 1, TRONICA CITY AT GHAZIABAD (U.P)

Date : 4-12-07
DRG.NO: TAB/TE/E-01/B-166
Scale: 1:175

NO.	PRINT ISSUE	DATE	NO.	REVISIONS	DATE
3	ELEC.ROOM, REV.SECTION-7 MARKED	7-12-07			
2	PIPE SHAFTS AT GRID-13 REMOVED RAMP REVISED	1-12-07			
1	STAIRCASE REV. GRID-3 & 52	06-08-07			

After Copy
01/02/08

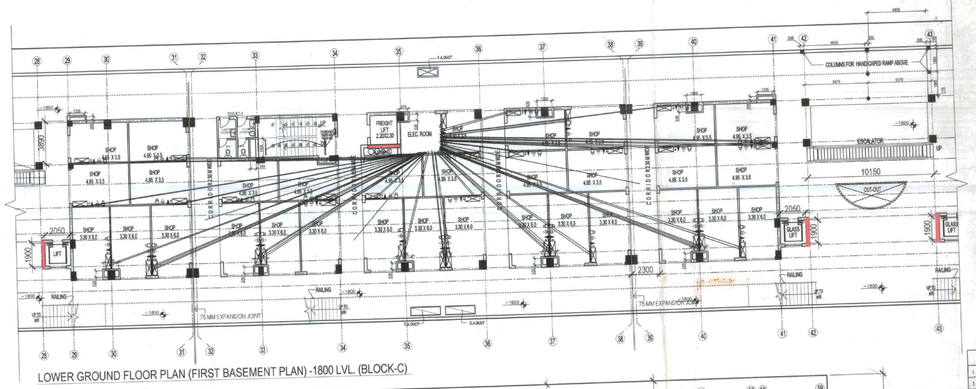

LOWER GROUND FLOOR PLAN (FIRST BASEMENT PLAN) -1800 LVL. (BLOCK-C)

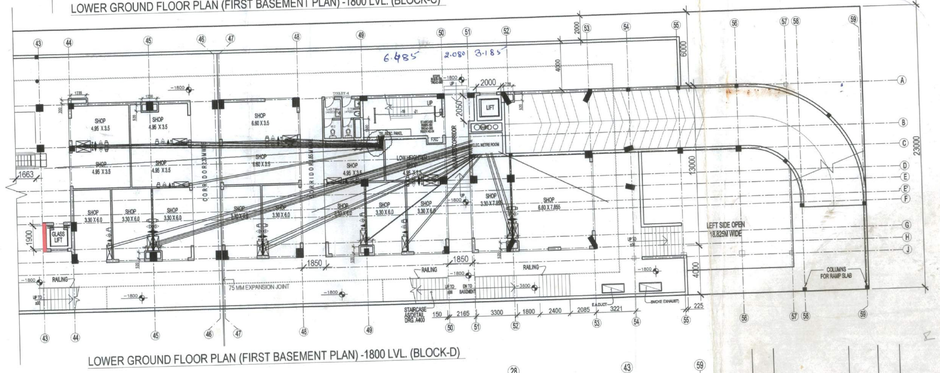

LOWER GROUND FLOOR PLAN (FIRST BASEMENT PLAN) -1800 LVL. (BLOCK-D)

ELECTRICAL CONSULTANTS

GM CONSULTANTS & ENGINEERS

SD-458, PITAMPURA, NEW DELHI-110088

TEL : 27313622, 27318502

Conduit for power
Conduit for data

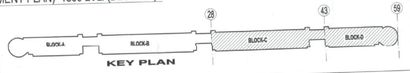

KEY PLAN

ELECTRICAL FIXTURES LEGEND		
1	WALL SWITCH SOCKET	1' FF
2	WEATHER PROOF SWITCH SOCKET	
3	CEILING FAN	
4	FLUORESCENT BOARD	4' FF
5	TELEPHONE TWO SOCKETS	1' FF
6	TV OUTLET	1' FF
7	LOAD SWITCH BOX	3' FF
8	TELEPHONE SOCKET	1' FF

GENERAL NOTES

NOTES:
* Written dimensions shall have precedence over scaled dimensions
* Contractor shall verify and be responsible for all dimensions and conditions on the job.
* This office shall be informed of any variation from the dimensions and conditions shown in the drawing.
* The contractor must verify all dimensions and levels on the job and report any discrepancies immediately to the architects.
* All dimensions in millimeters
* All pipes diameters are in mm
* This drawing shall be read in conjunction with all relevant architectural, structural drgs/engg & others services drgs.

NOTES:
DRAINAGE DRAINS RUN STRUCTURE
SLAB BEFORE PARKING SLOP LEVEL

ELECTRICAL CONSULTANTS
GM CONSULTANTS & ENGINEERS
SD-458, PITAMPURA, NEW DELHI-110088
TEL : 27313622, 27318502

DRAWING TITLE:
ELEC. LAYOUT PLAN OF LOWER GROUND FLOOR PLAN BLOCK - C & D

Firm Name and Address
THE ARC GROUP
A.K.A. ARC. NO. DELHI/A/1/1662
D.C.A. REG. NO. CA/97-21/9000
P.C.-I/1-3731-ELEC NO.E/1-23318187,
E-mail:thearcgroup@rediffmail.com

BUILDER & PROMOTERS:-
SWARNEEM REAL ESTATE PVT.LTD.
A-111,SECTOR B-15,TRONICA CITY,
GHAZIABAD, U.P.-201120

Project Name and Address
C/O PROPOSED COMMERCIAL BUILDING AT PLOT NO. COMMERCIAL 1, TRONICA CITY AT GHAZIABAD (U.P)

Date : 4-12-07
DRG.NO: TAB/TE/E-01/B-166
Scale: 1:175

NO.	PRINT ISSUE	DATE	NO.	REVISIONS	DATE
2	RAMP REVISED	1-12-07			
1	STAIRCASE REV. GRID-3 & 52	06-08-07			

After Copy
01/02/08