(TOWER-H)

(TOWER-H & J)

S-25

SECTION & ELEVATION

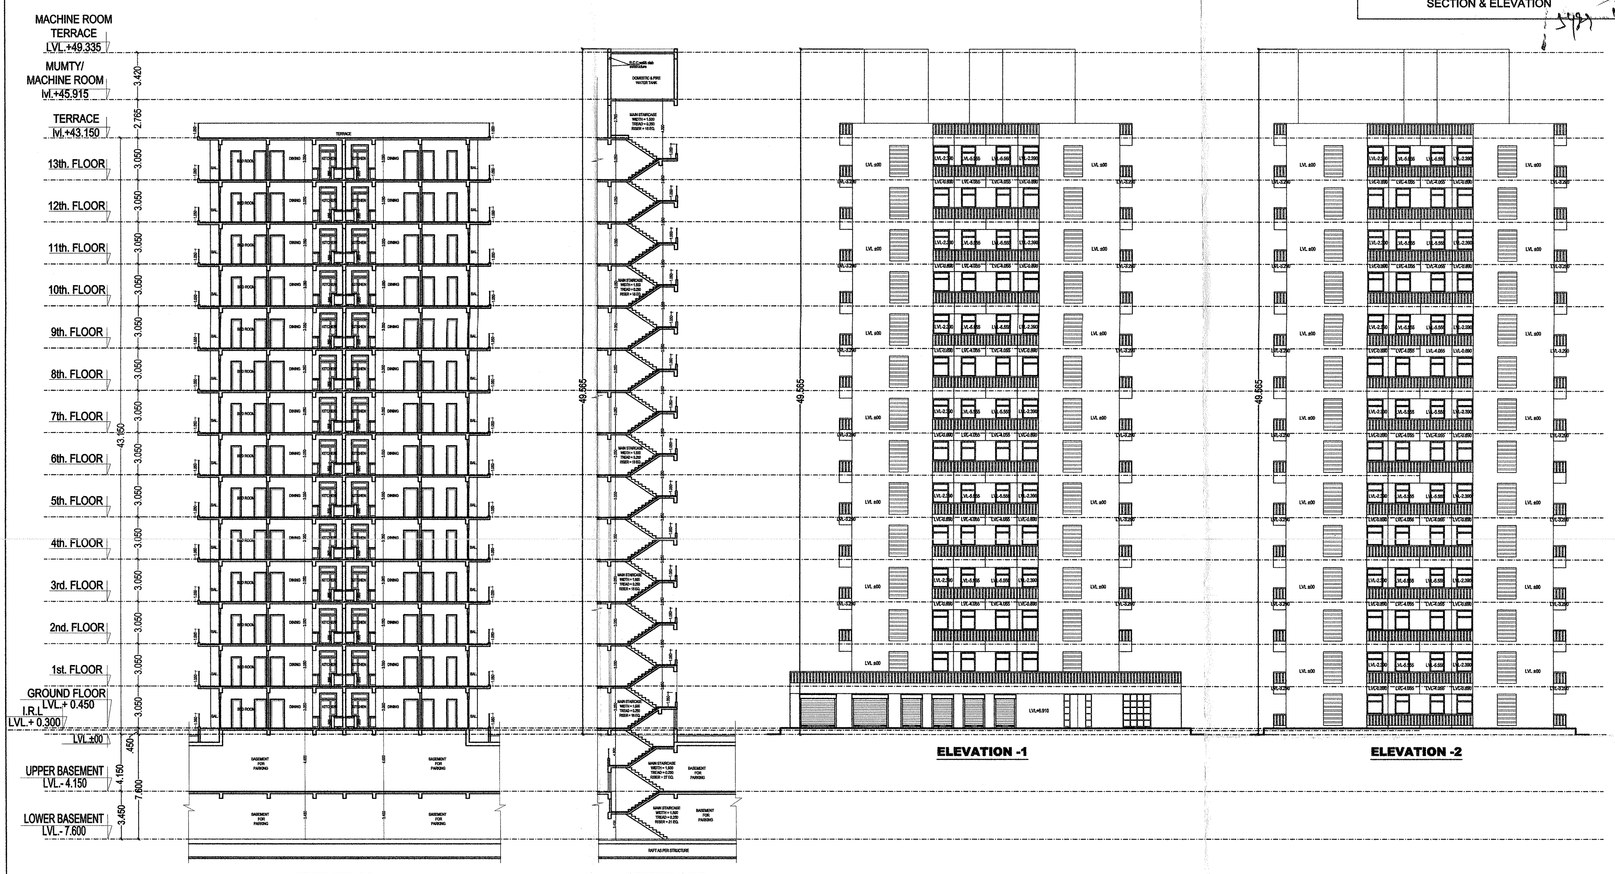


(TOWER-J)

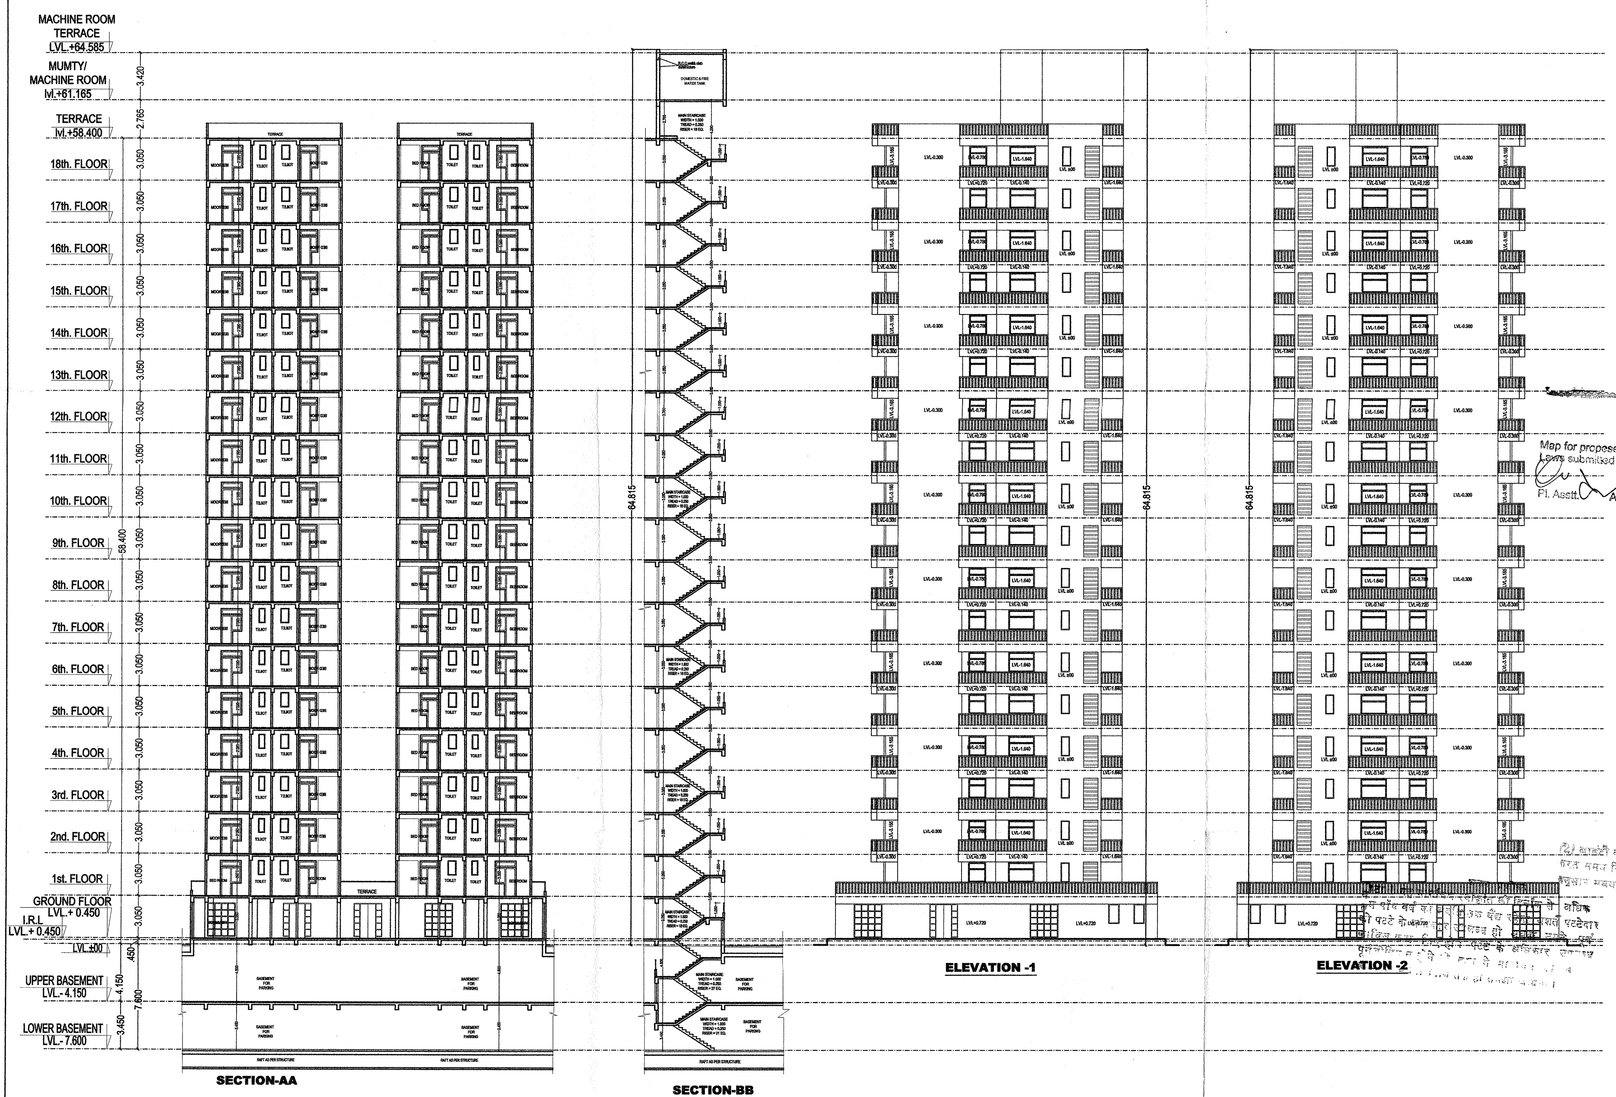


Map for proposed Building is as per Bye Laws submitted for approval Please.

Pl. Asstt. Asstt. Arch Architect

| PROJECT TITLE : | DRAWING TITLE:- | DRG NO. | SCALE | | DEEPAK MEHTA & ASSOCIATES | Architect Deepak Mehta COA/87/10840 Plot No. 16 Abhishek Plaza LSC Mayur Vihar Ph-II, Delhi-91 | For MAXBLIS CONSTRUCTION PVT. LTD. |
|---|---|---|---|---|---|---|---|
| REVISED GROUP HOUSING AT PLOT NO.GH-17, SEC- 75,NOIDA. FOR - M/S MAXBLIS CONSTRUCTION PVT. LTD. | SECTION & ELEVATION AREA CHART TOWER - H (G/C+13) TOWER - J (G/C+18) | S-25 | DATE | 20130304 | ARCHITECTS, PLANNERS, VALUERS, LANDSCAPE & INTERIORS PLOT NO. 16 ABHISHEK PLAZA L.S.C. MAYUR VIHAR PH II DELHI 91 PH: 65272180 TELEFAX: 22770180 | ARCHITECT'S SIGN | OWNER'S SIGN |
| | | | DEALT | | | | |
| | | | JOB NO. | \\Comp12\D\DATA\V7-75,GARDENIA\20130223_SUBMISSION\20130223_SUBMISSION\Section & Elevation 29TOWZ6 final cluster.dwg | | | |