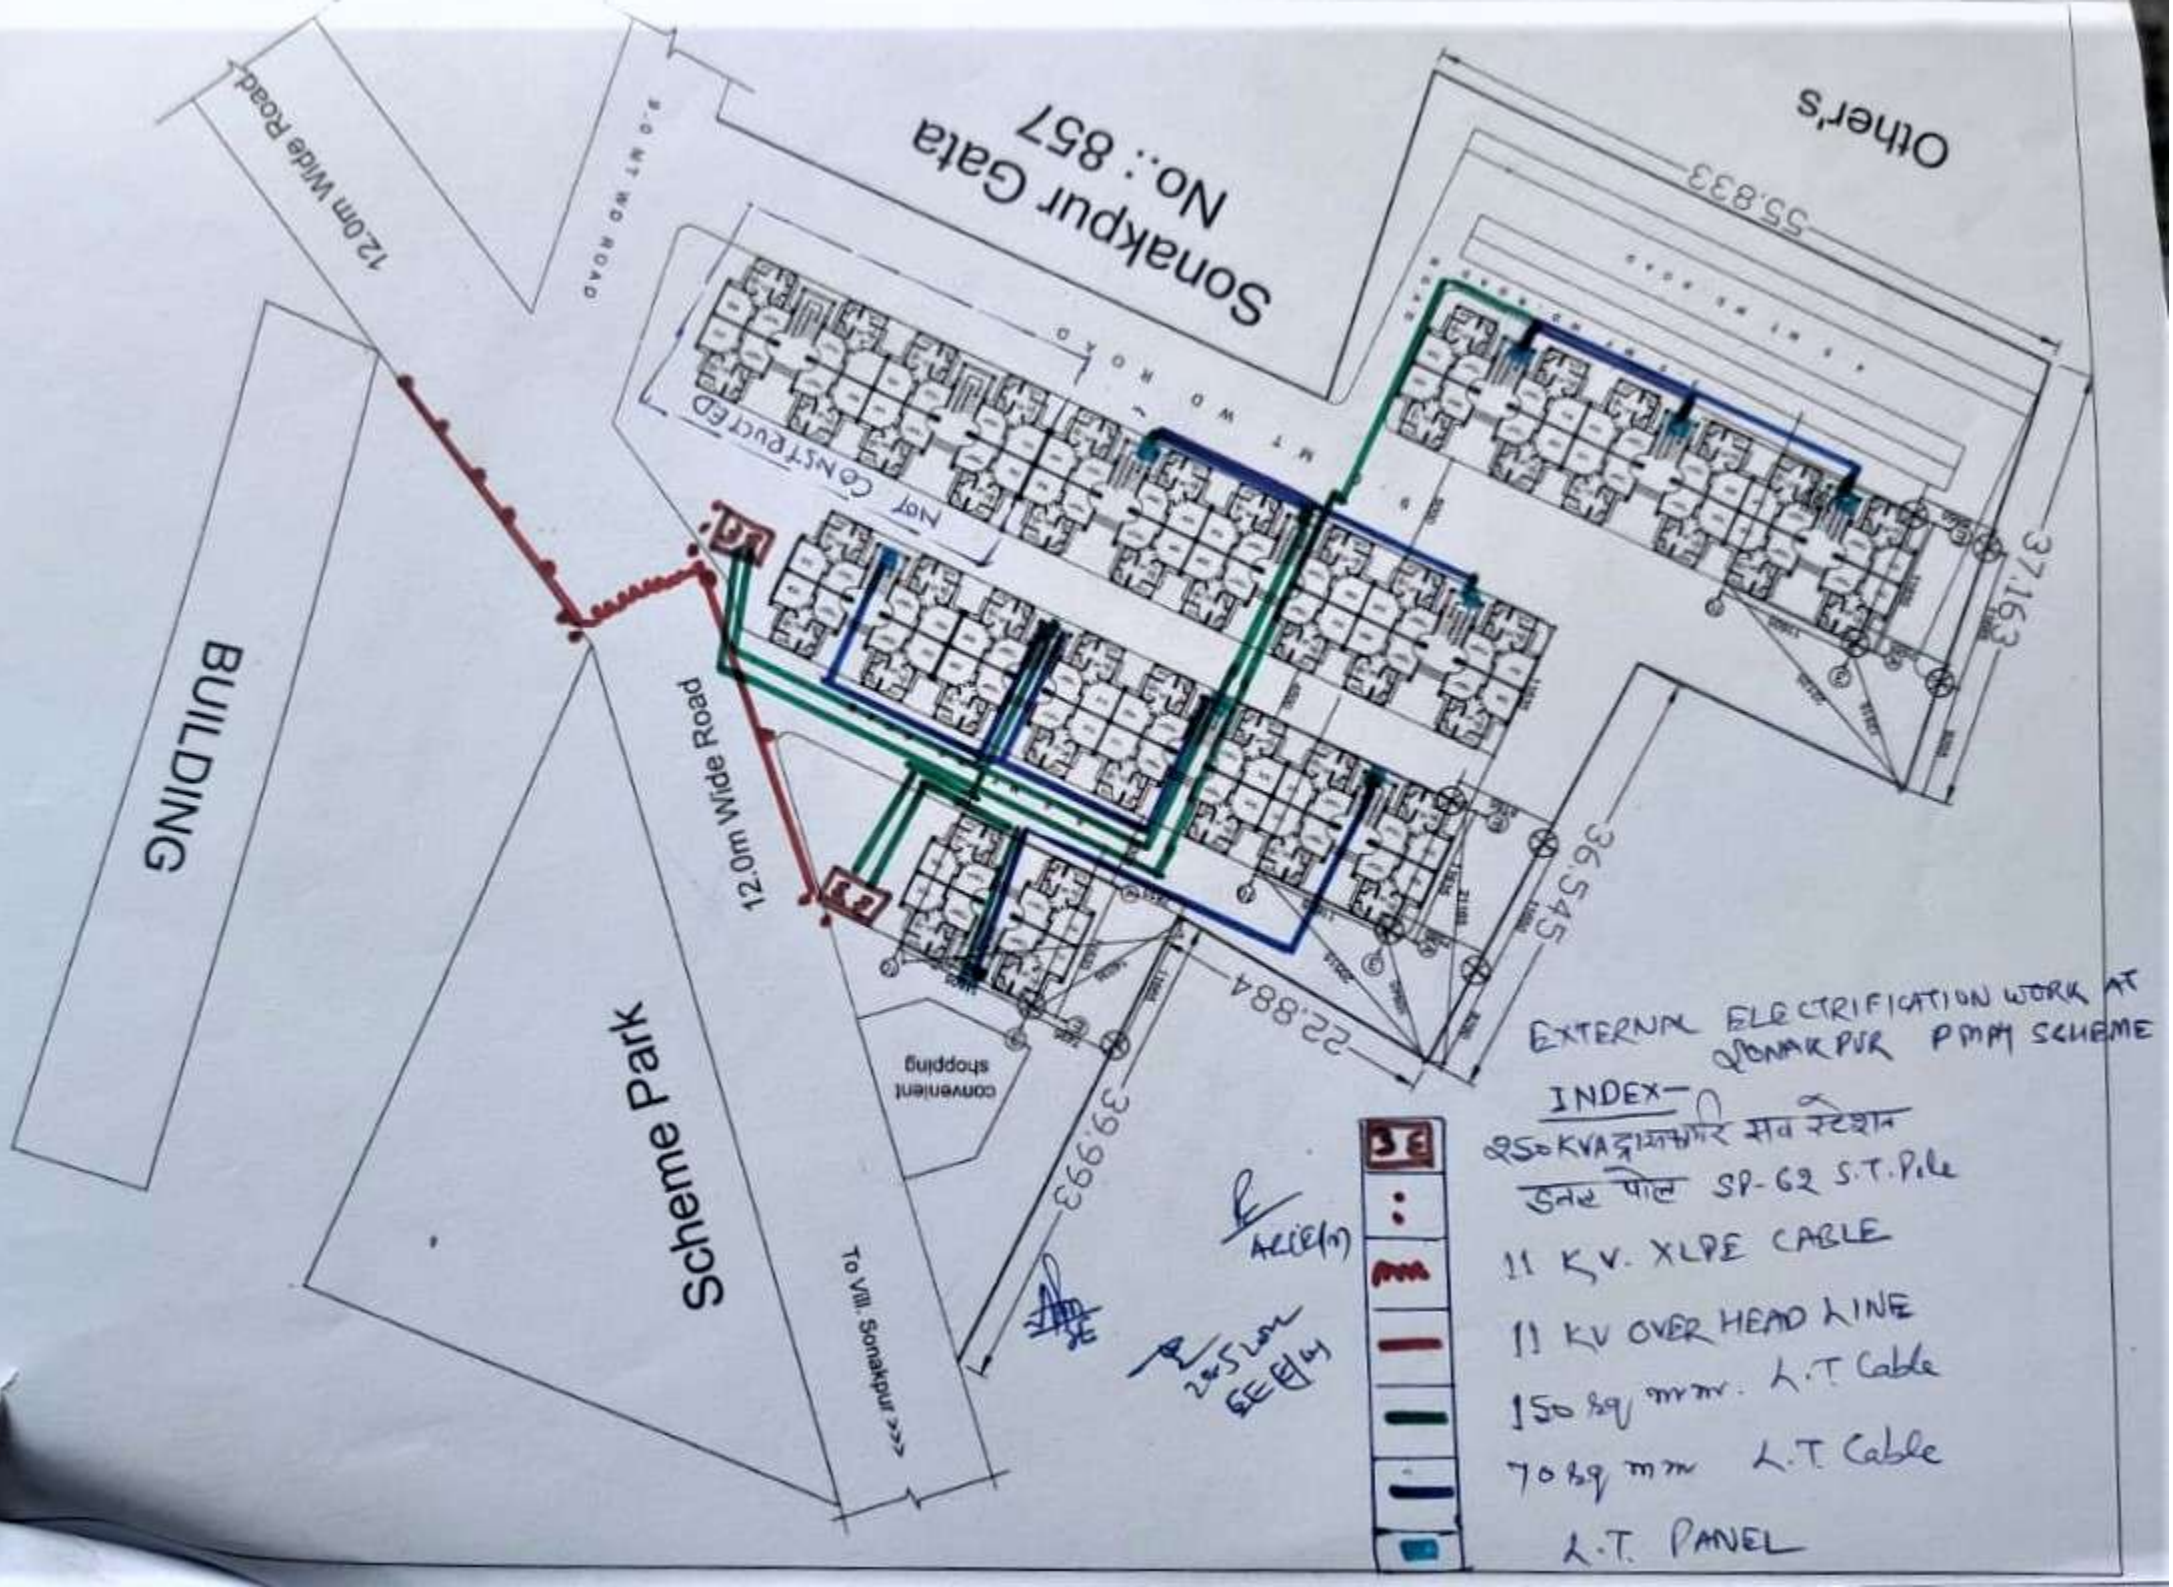
BUILDING
12.0m Wide Road
Scheme Park
12.0m Wide Road
Sonakpur Gata No.: 857
Other's
Not Constructed
convenient shopping
To Vill. Sonakpur >>>
55.833
37.163
36.545
22.884
39.993
EXTERNAL ELECTRIFICATION WORK AT SONAKPUR PMAY SCHEME
INDEX-
250 KVA ट्रान्सफार्मर सब स्टेशन
SP-62 S.T. Pole
11 KV. XLPE CABLE
11 KV OVER HEAD LINE
150 sq mm. L.T. Cable
70 sq mm L.T. Cable
L.T. PANEL