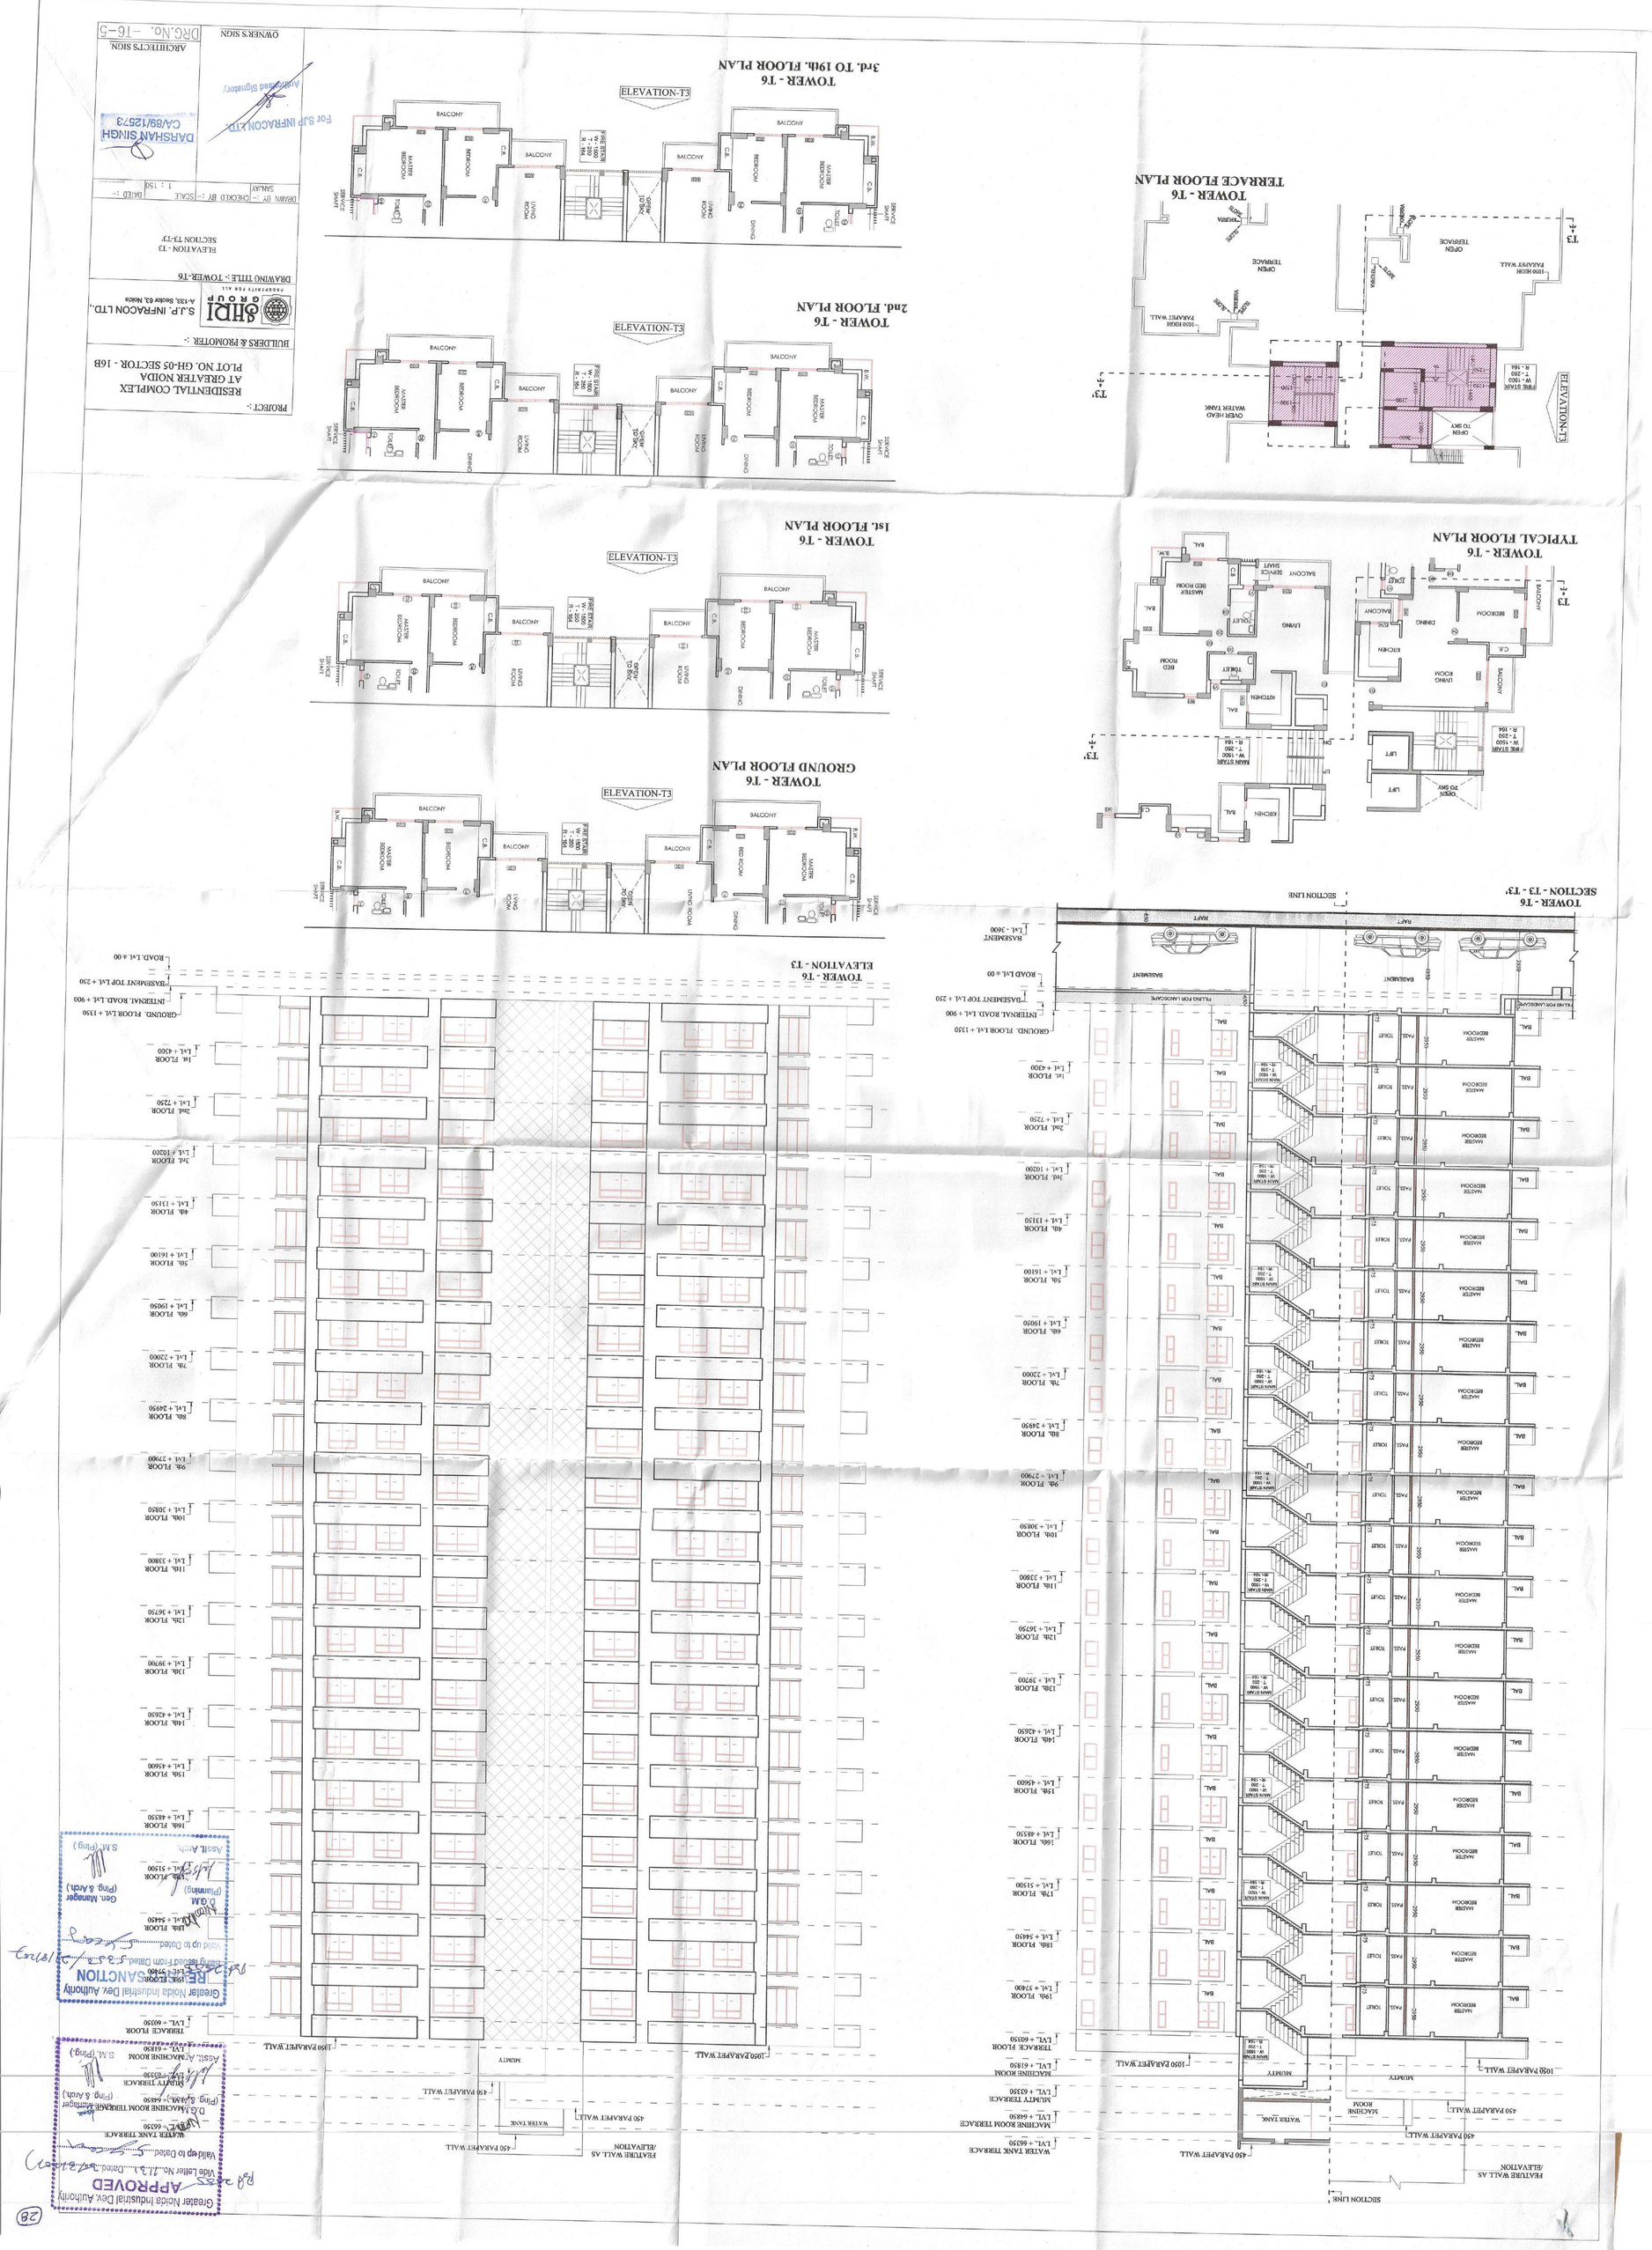
TOWER - T6
3rd. TO 19th. FLOOR PLAN
TOWER - T6
2nd. FLOOR PLAN
TOWER - T6
1st. FLOOR PLAN
TOWER - T6
GROUND FLOOR PLAN
TOWER - T6
ELEVATION - T3
TOWER - T6
TERRACE FLOOR PLAN
TOWER - T6
TYPICAL FLOOR PLAN
TOWER - T6
SECTION - T3 - T3'
ELEVATION-T3
BALCONY
MASTER BEDROOM
BEDROOM
LIVING ROOM
DINING
KITCHEN
TOILET
SERVICE SHAFT
FIRE STAIR
MAIN STAIRS
LIFT
OPEN TO SKY
OPEN TERRACE
1050 HIGH PARAPET WALL
OVER HEAD WATER TANK
WATER TANK
MACHINE ROOM
MUMTY
BASEMENT
RAMP
SECTION LINE
FEATHER WALL AS /ELEVATION
450 PARAPET WALL
1050 PARAPET WALL
WATER TANK TERRACE
MUMTY TERRACE
MACHINE ROOM TERRACE
TERRACE FLOOR
PROPERTY FOR ALL
S.J.P. INFRACON LTD.,
A-135, Sector 63, Noida
DRAWING TITLE :- TOWER-T6
ELEVATION - T3
SECTION T3-T3'
DRAWN BY :- SAKAV
CHECKED BY :-
SCALE : 1 : 150
DATE :-
DARSHAN SINGH
CA/89/12573
For SJP INFRACON LTD.
Authorised Signatory
OWNER'S SIGN
ARCHITECT'S SIGN
DRG.No. -T6-5
PROJECT :-
RESIDENTIAL COMPLEX
AT GREATER NOIDA
PLOT NO. GH-05 SECTOR - 16B
BUILDERS & PROMOTER :-
APPROVED
Greater Noida Industrial Dev. Authority
Vide Letter No. 1123 Dated 5-2-2012
Valid up to Dated
Gen. Manager (Plng. & Arch.)
Asstt. Architect
S.M. (Plng.)
Greater Noida Industrial Dev. Authority
REVISED SANCTION
Being issued from Dated 5-3-2012
Valid up to Dated
GM (Planning)
Gen. Manager (Plng. & Arch.)
Asstt. Architect
S.M. (Plng.)

(28)