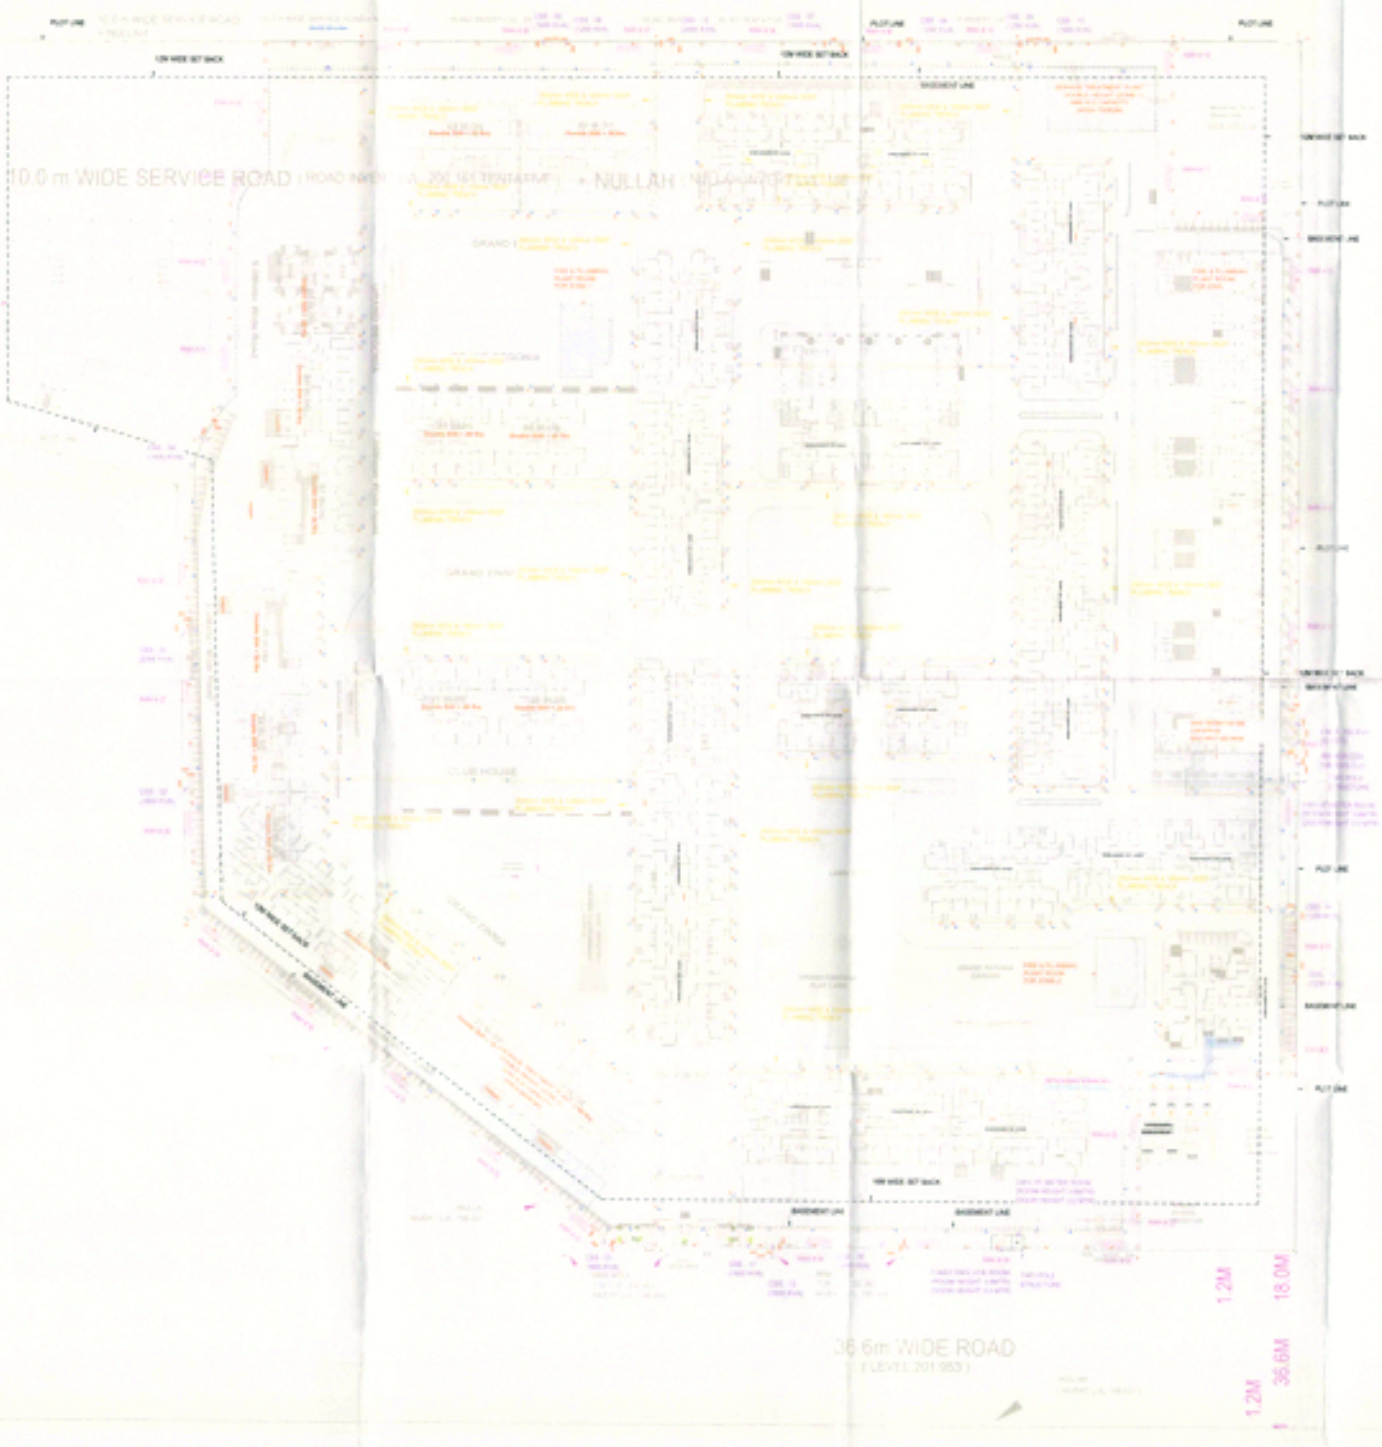

LEGEND :

S. No.	SYMBOL	DESCRIPTION
1		MANHOLE
2		SEWER LINE
3		SEWER LINE FOR LEGAL
4	C.P.	CLEAN OUT
5		UNDER GROUND PIPE DRAIN
6		BASEMENT RETAINING WALL
7		DIESEL FUEL TANK 5000 X 1700 X 2000 mm RECHARGE PIT 2000 X 1700 X 1000 mm

DETAIL OF 11KV SUB STATION FOR EWS / LIG

DETAIL OF 33KV METER ROOM & 3 WAY 33KV VCB ROOM

GENERAL DIMENSION DETAILS OF ALL CSS

project
PRATEEK GRAND CITY
SIDDHARTH VIHAR, GHAZIABAD (U.P.)

title
ELECTRICAL & PLUMBING SETTING OUT DRAWING

subtitle
EXTERNAL SEWERAGE & DRAINAGE & SUBSTATION LOCATION

drawing released for

APPROVAL	SUBMISSION
ADVANCE COPY	CONSTRUCTION

dwg. no. PGC / SP / PL - 01	drawn by S.Bhandari / Nitesh
scale 1:500 @ A1	designed by Shakir Shakir / M. Mansoor
date 18.03.2016	checked by ANAND KAVIJA

architects
Architect Hafeez Contractor
[illegible]

services consultant
Consummate Engineering Services (P) Ltd.
cespl
[illegible]
For Prateek Realtors India Pvt. Ltd.
Authorised Signatory