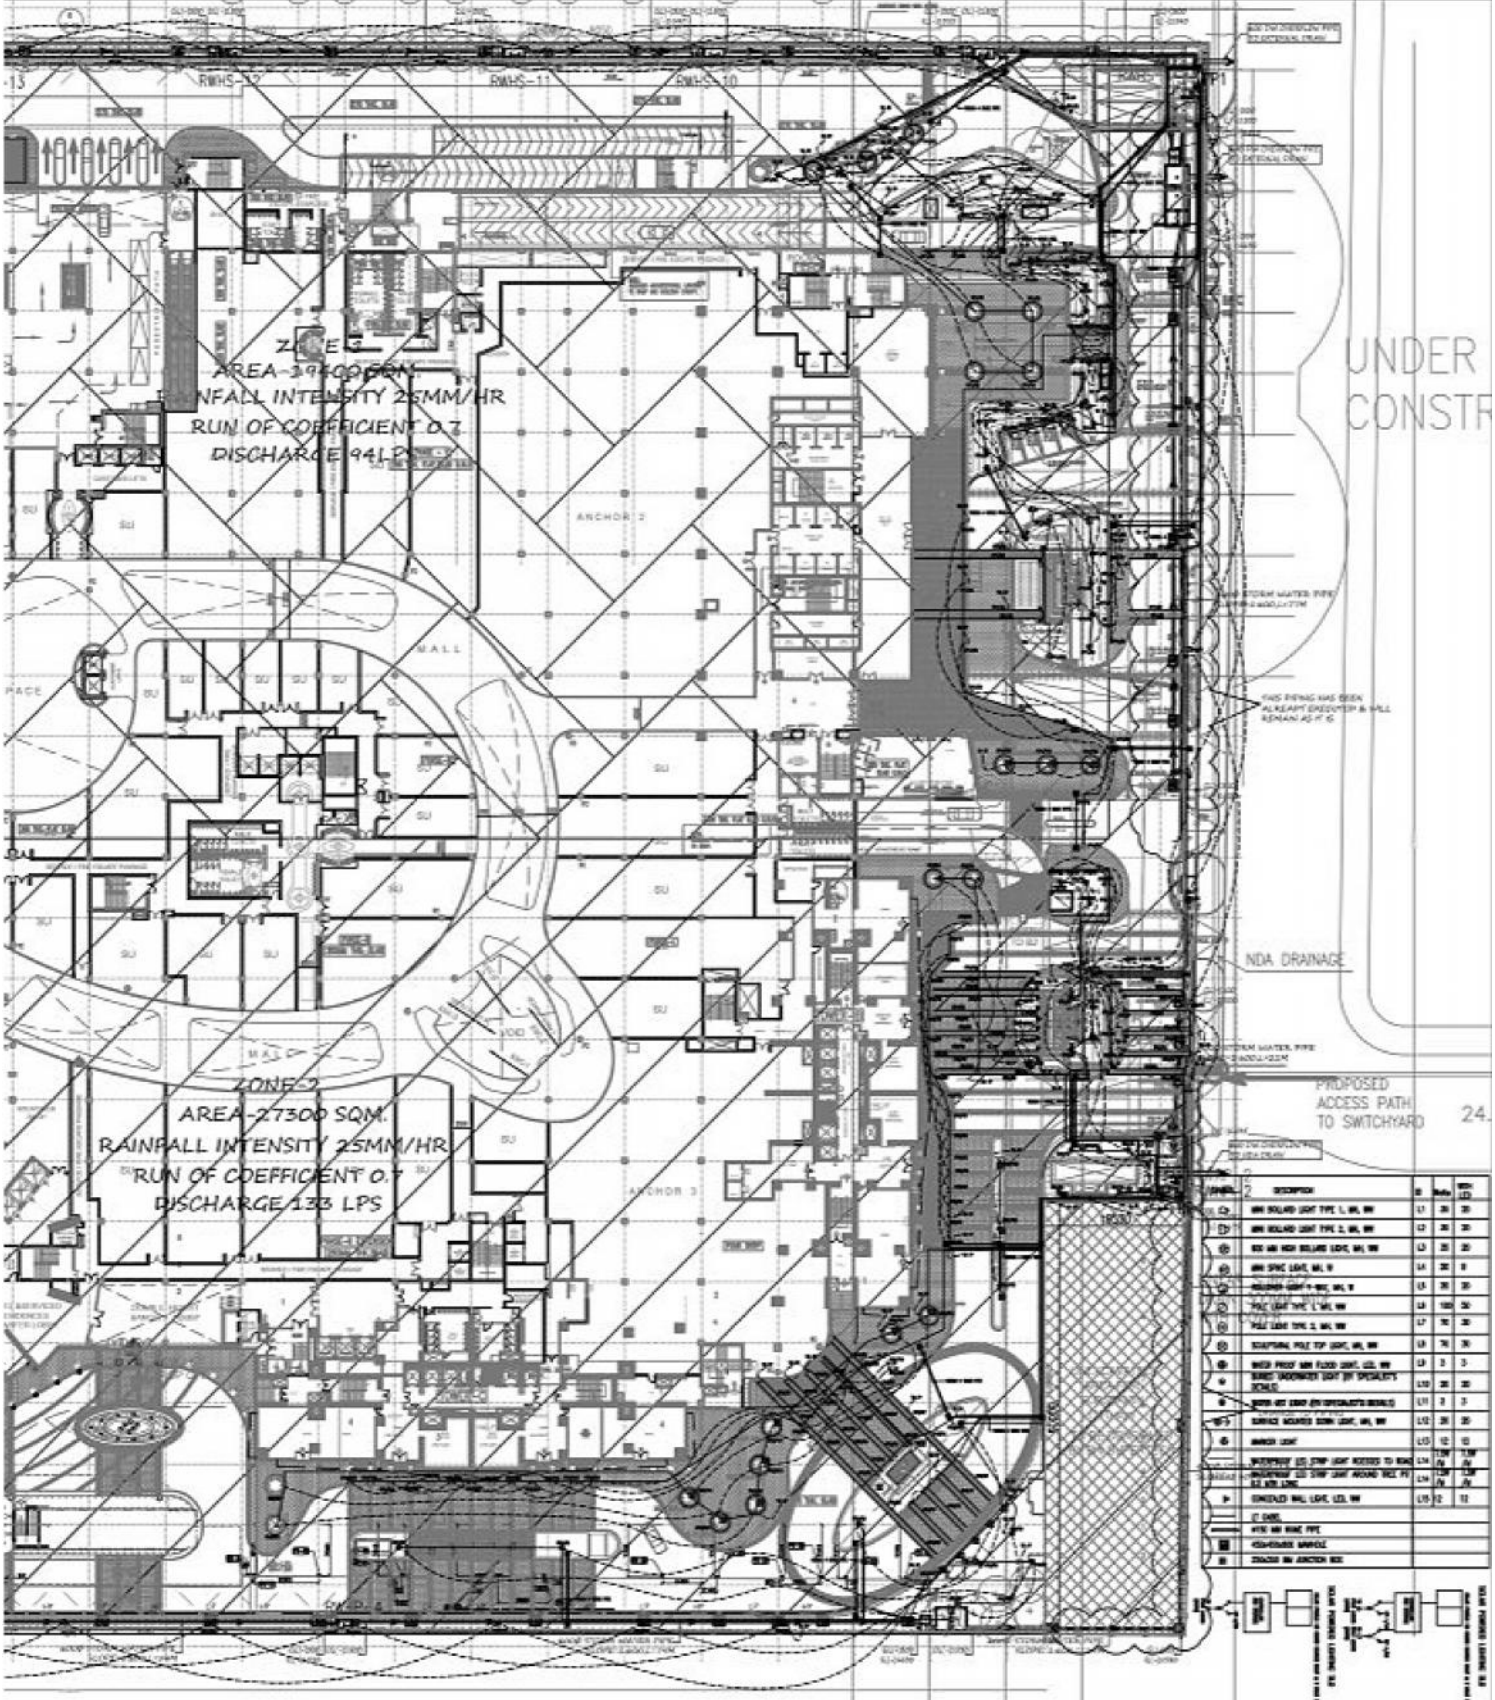

FLOOR PLAN

) OPENING SCHEDULE	
QTY.	DESCRIPTION
03	PLANTER DRAIN PIPE CUTOUT

LEGEND :	
IL	INVERT LEVEL
CL	CONNECTION LEVEL

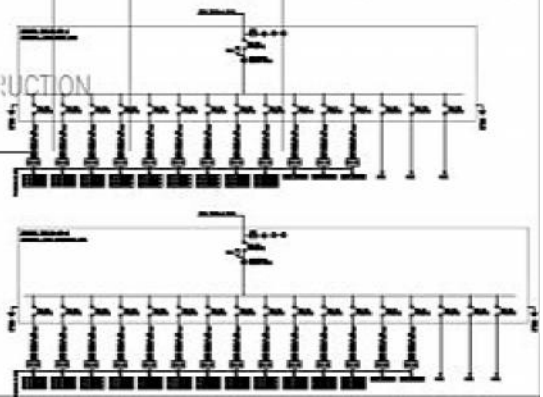

DRAFT GOOD FOR CONSTRUCTION

Project: Sugamrya, Sector 94, Noida, India

Client: SUPERTECH GROUP

Architect: BENOY

Burro Happold Engineers India Pvt. Ltd.

Proon

STNCISNOA14

LIGHTING & DRAINAGE LAYOUT PLAN PHASE: 3,6 & 7

PC-SC-SP-EL-100

FC00