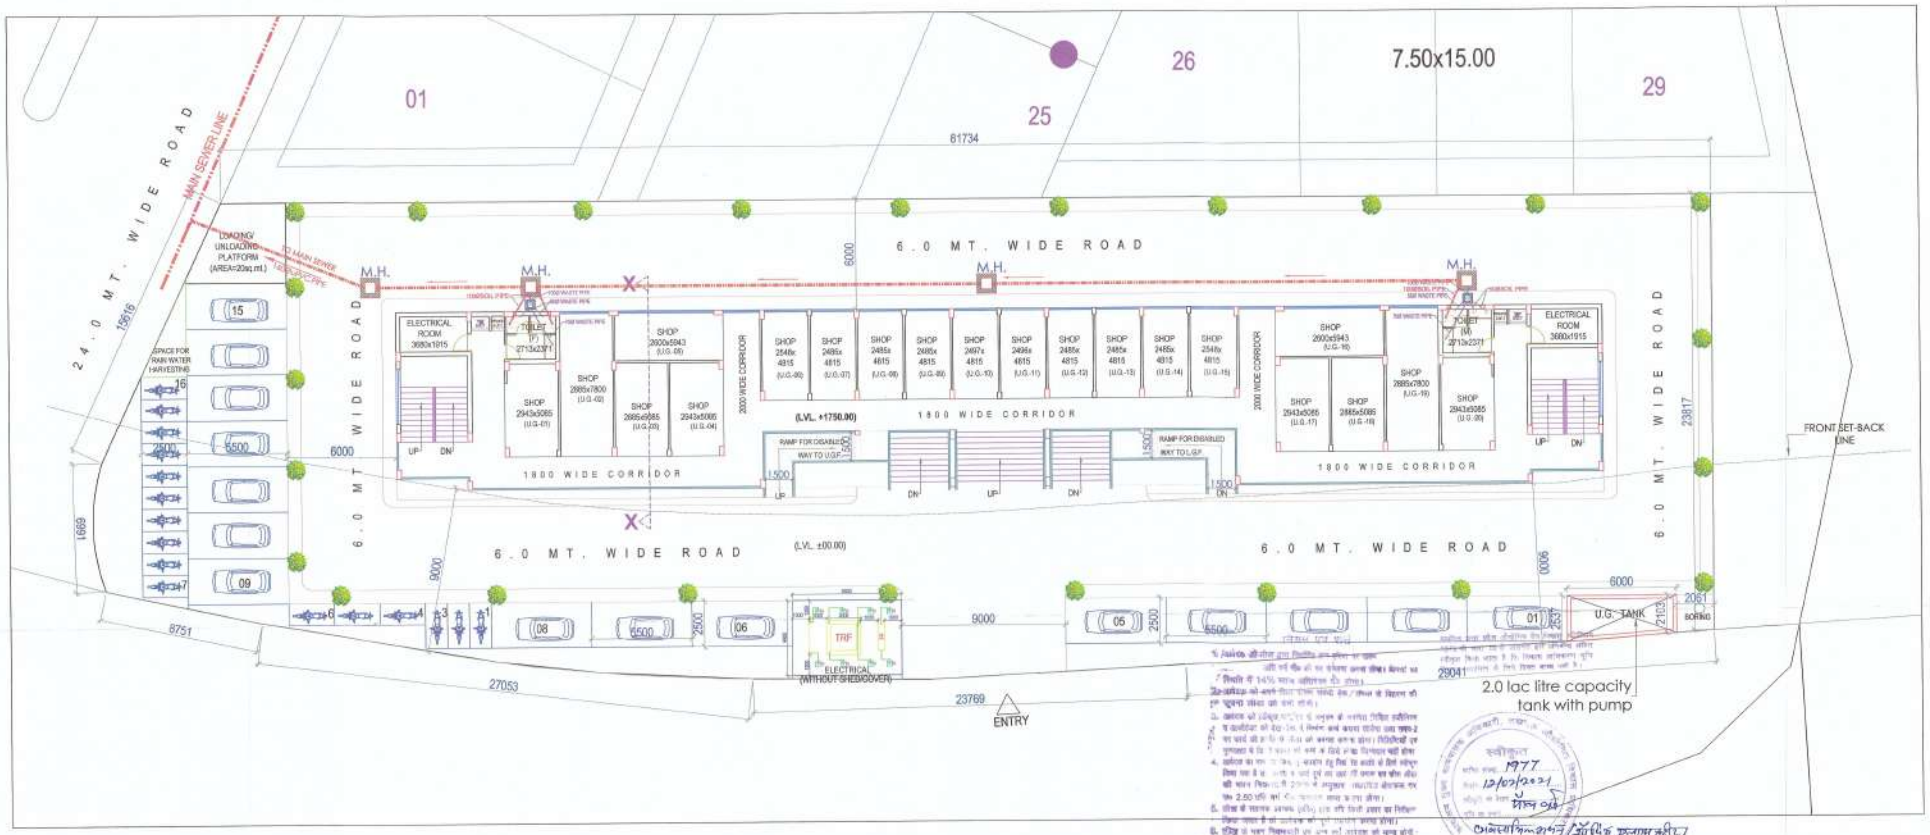

SEWER LAYOUT

SCALE=1:200

LEGEND :	
SYMBOL	DESCRIPTION
	SOIL PIPE
	WASTE PIPE
	MANHOLE(600x600)

SEWER LAYOUT

PROPOSED SHOPPING ALONG STREET IN HOUSING SCHEME(ELDECO SHAURYA) AT VILLAGE- CHANDRAWAL, VILLAGE- NATKUR, VILLAGE-NOOR NAGAR BHADARSA, VILLAGE- BIJNORE, LUCKNOW INDUSTRIAL DEVELOPMENT AUTHORITY AREA, LUCKNOW	DEVELOPER:	ARCHITECT:
NOTE:		ESPACES
HOUSING SCHEME LAYOUT APPROVED VIDE PERMIT NO.424, DATED 02.11.2015		DATE - 22.12.2020