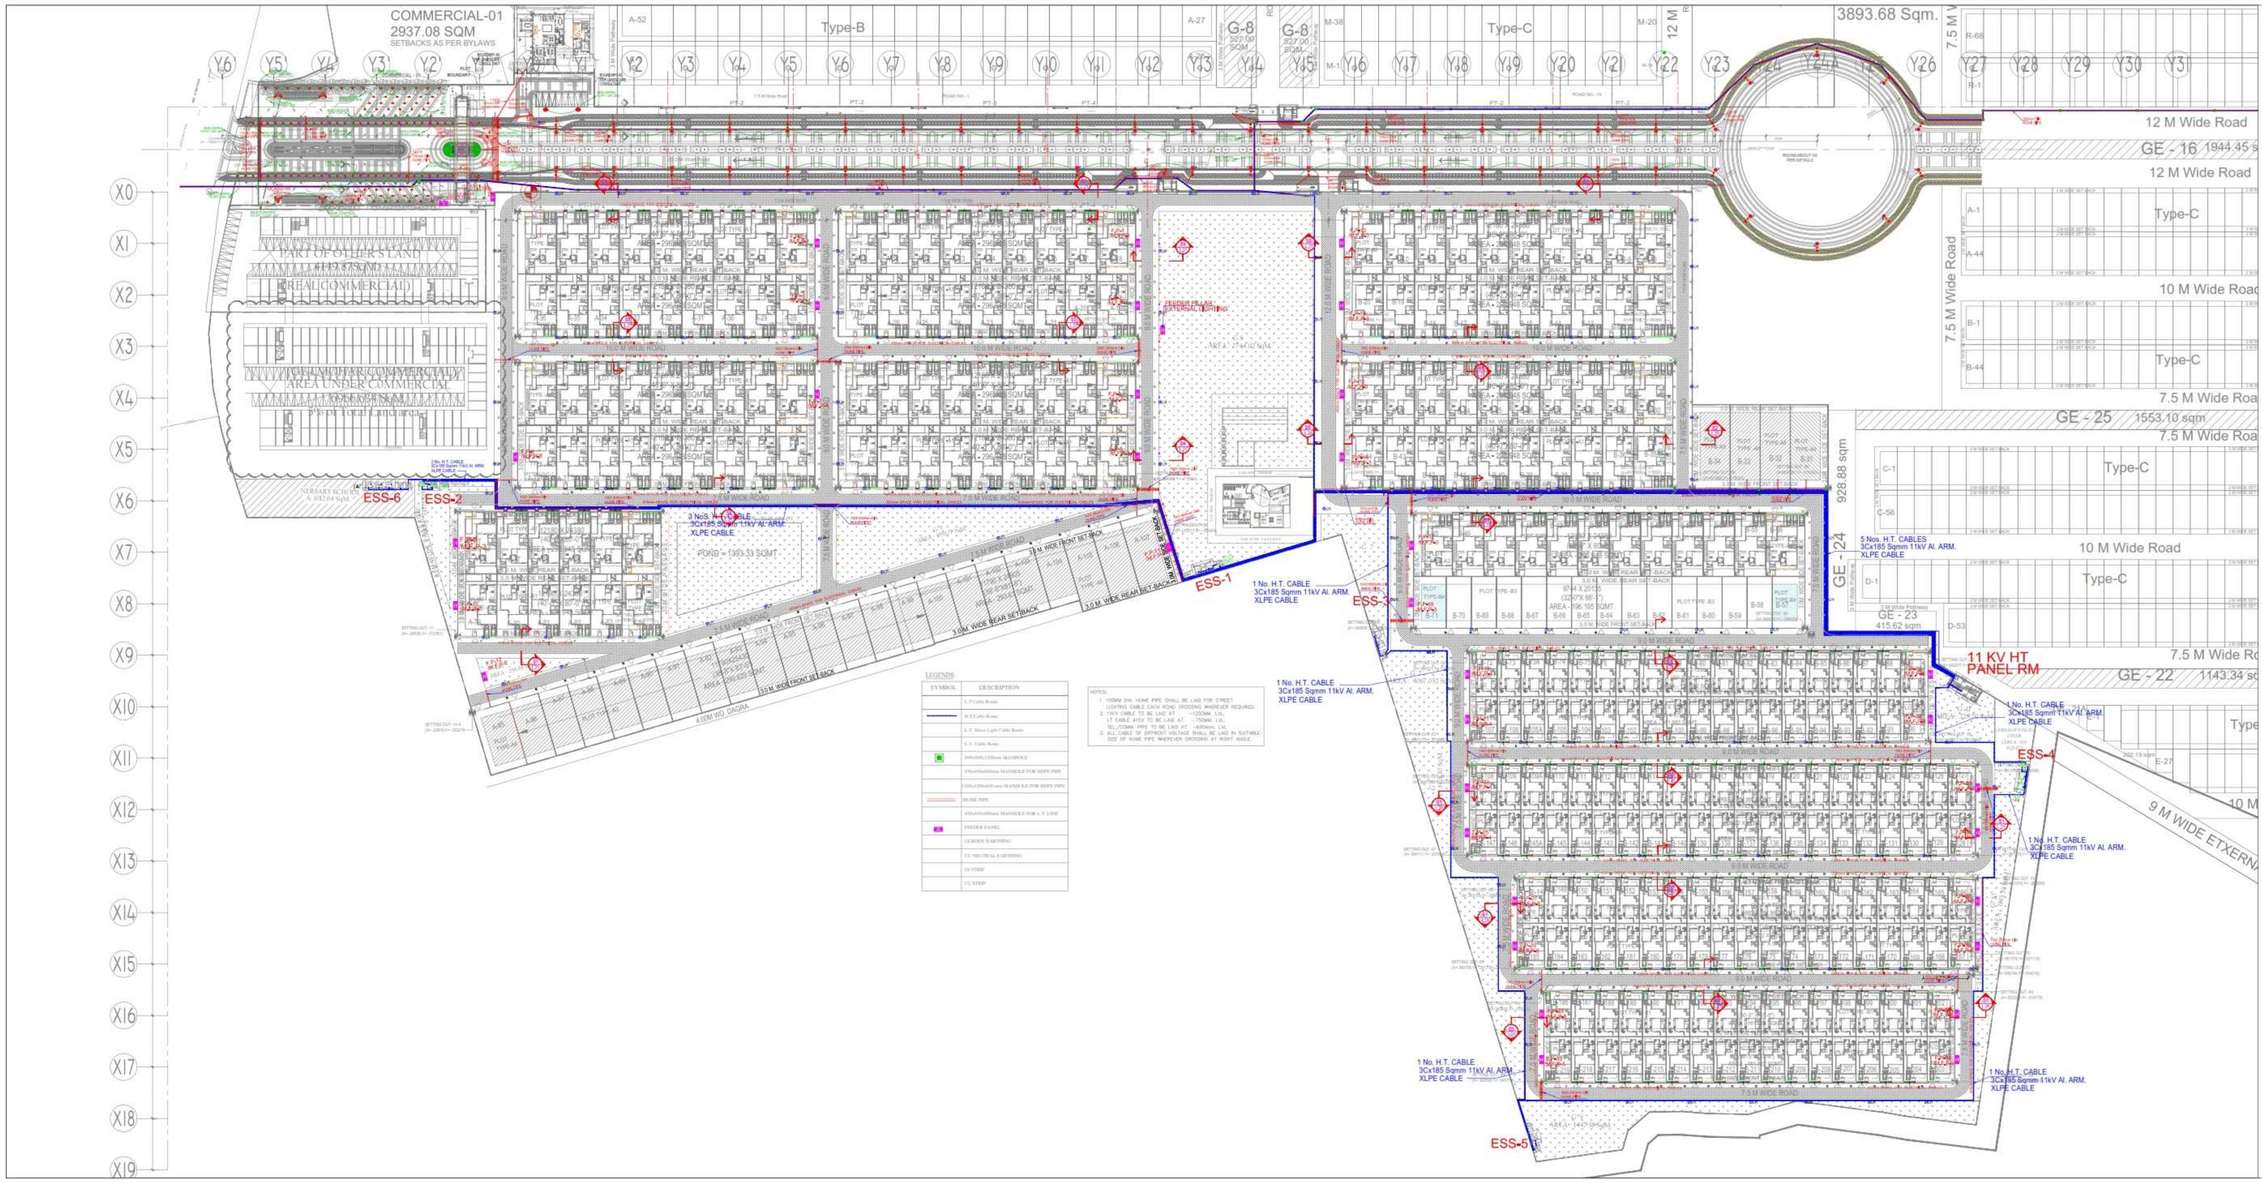

This drawing is a "COPYRIGHT" contents of this drawing or part thereof may not be used or reproduced without the permission of the Architect

NO. OF PRINT	DATE	ISSUED TO	REMARKS
BY MAIL	11-07-17	SITE	GFC

DRAWING FOR :-

FSC	☐	FOR SITE CO-ORDINATION
FTP	☐	FOR TENDER PURPOSE
FAO	☐	FOR APPROVAL ONLY
FAC	☐	FOR ADVANCE COPY
GFC	■	GOOD FOR CONSTRUCTION

KEYPLAN

CLIENT
M/S S.J.P. GLOBAL LIMITED

PROJECT
SHRI RADHA
GULMOHAR
MATHURA U.P.

DATE	PROJECT INCH.	CHECKED BY
10-07-2017	DEVESH SHAKYA	DEVESH SHAKYA
SCALE	DEALT BY	APPROVED BY
NTS	SANJAY	VIDHAL SHARMA

DRAWING TITLE
ELECTRICAL LAYOUT H.T. CABLE ROUTING FOR GULMOHAR TOWNSHIP

CONSULTANTS :

STRUCTURE :	KEEN ASSOCIATES
ELECTRICAL :	D.P ARORA & ASSOCIATES
PLUMBING &FIRE FIGHTING :	PEE CONSULTANT
HVAC :	ENVIROCON CONSULTANT
LANDSCAPE :	SINGAL ASSOCIATES

ARCHITECTS
Confluence

DRAWING NO.
SITE- GH- EL-01

REVISION
R0