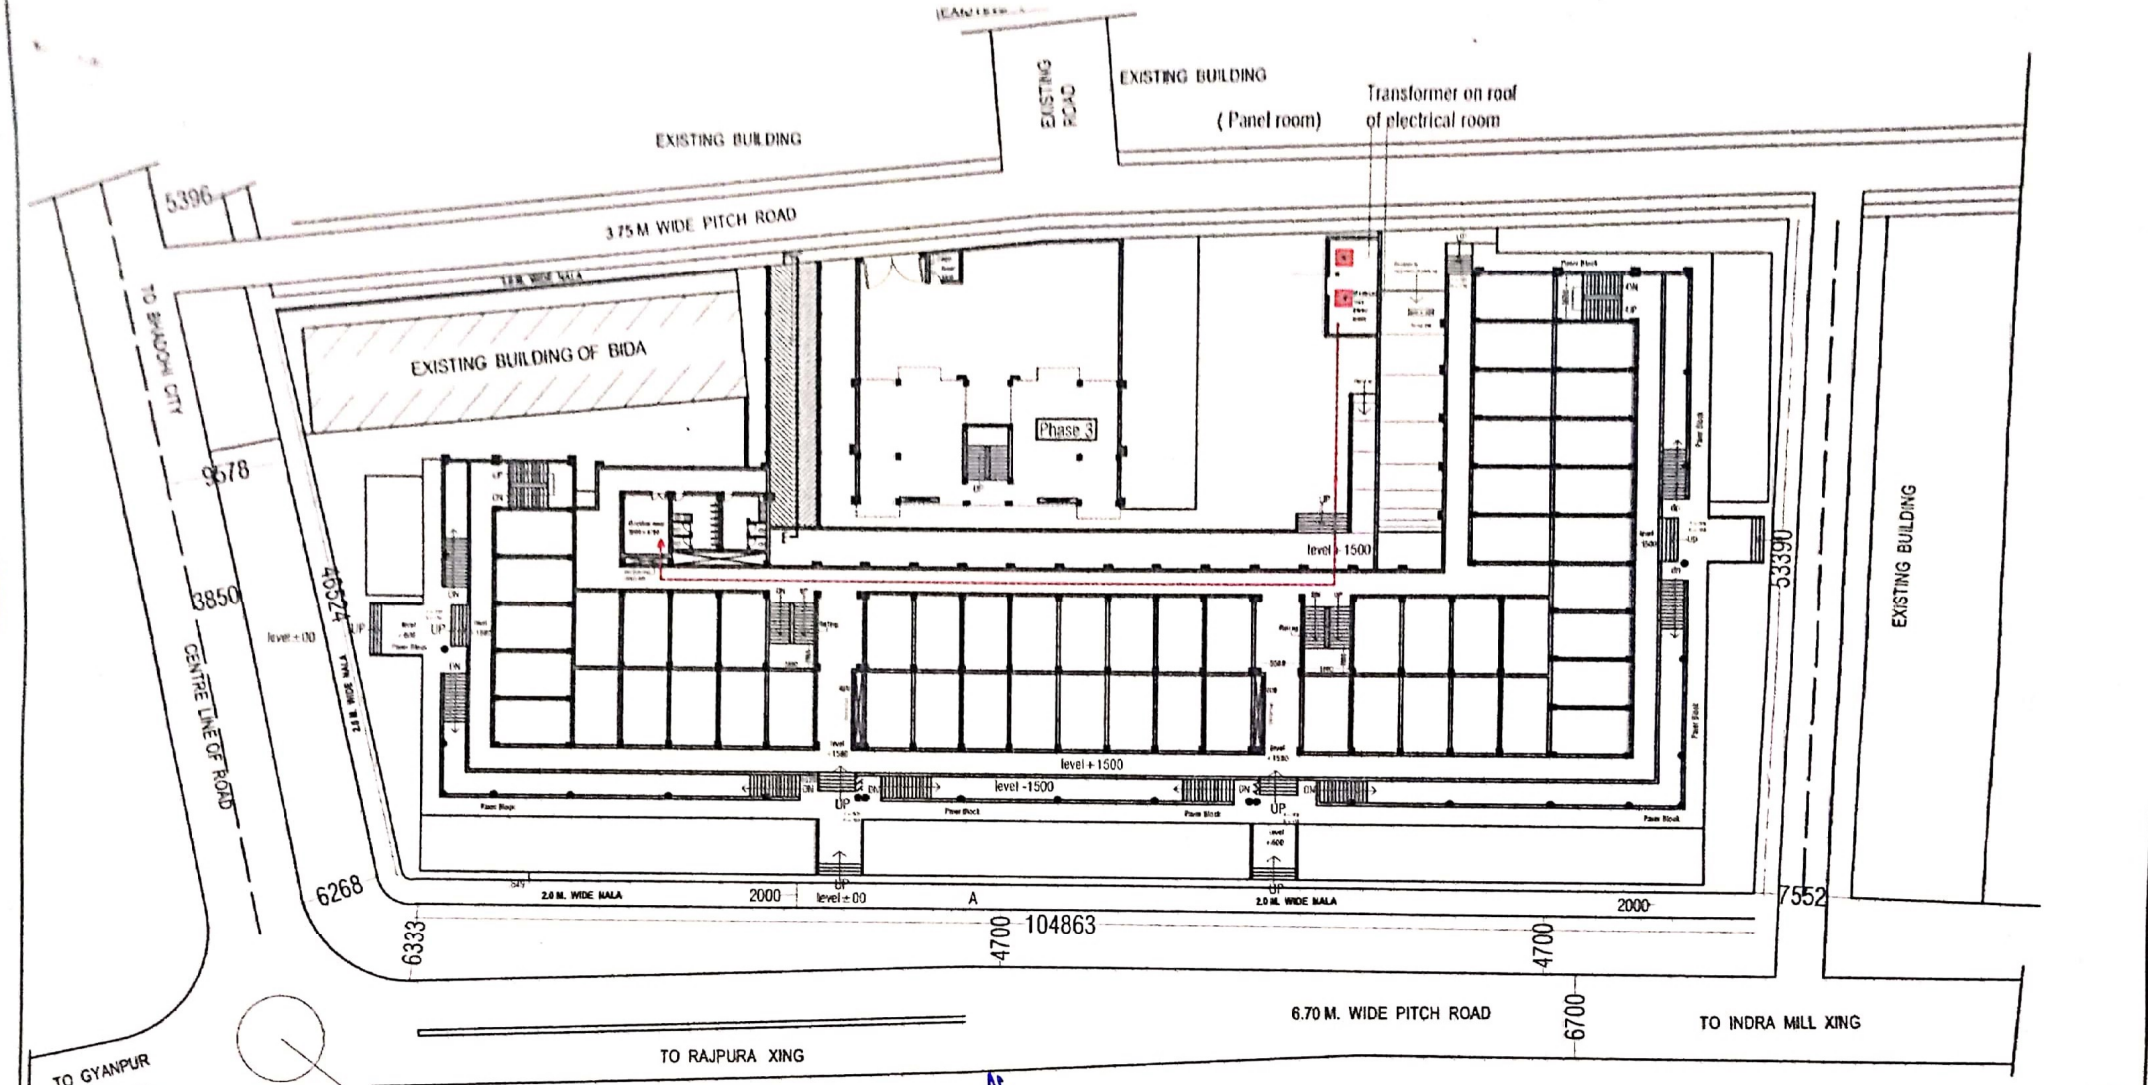

KISHORE KAPOOR
ARCHITECT
Council of Architecture
Reg. No. CA/87/10966

Upper Ground Floor electrical Plan

Scale=1:200

Proposed Commercial cum Residential Complex for BIDA, Bhadohi.

Electrical supply will be made from transformer to electrical panel room and from panel room to individual shops.

Phase 1 = Lower Ground floor
Upper Ground floor
Phase 2 = First floor
Second floor
Phase 3 = Residential block

SIGNATURE OF OWNER	SIGNATURE OF ARCHITECTS

10/10