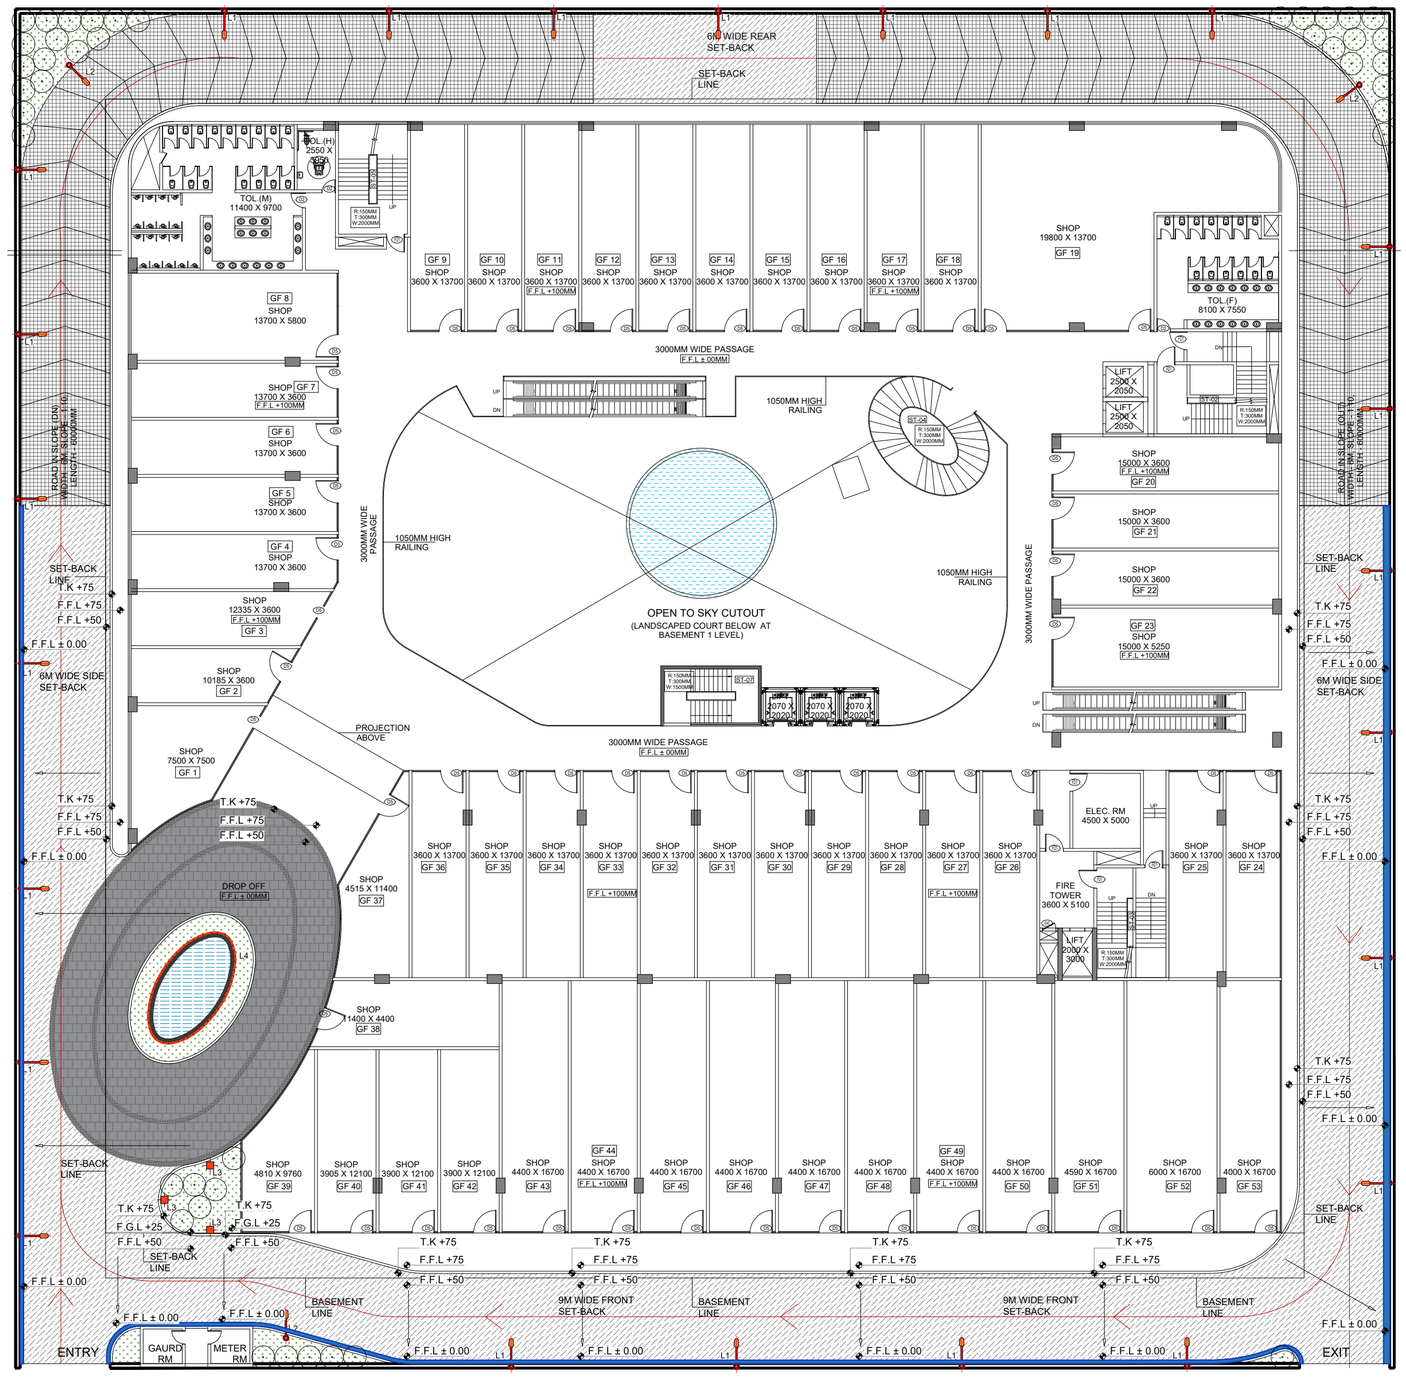

LEGEND FOR MATERIAL

S.NO	MATERIAL NAME	INDICATIVE HATCH FOR MATERIAL PLAN	SPECIFICATION	USAGE AREA
A	NAME : CEMENT PAVER COLOUR : LIGHT GREY FINISH : SAND BLASTED		NAME : CEMENT PAVER COLOUR : LIGHT GREY FINISH : SAND BLASTED SIZE : 300X300X60MM 300X150X60MM	RAMPS
B	NAME : TREMIX ROAD		NAME : TREMIX ROAD	INTERNAL DRIVEWAY
C	NAME : GRANITE COBBLE		NAME : DARK GREY GRANITE COBBLE SIZE : 100X100X60MM THICKNESS : 60MM	PAVING BANDS- DROP-OFF
D	NAME : Z-BLACK GRANITE FINISH : POLISHED		NAME : Z-BLACK GRANITE FINISH : POLISHED SIZE : CUT TO EQUAL PIECES THICKNESS : 20/40MM	ALL WATER BODY COPING & CLADDING
E	NAME : STEEL GREY FINISH : SAND BLASTED		NAME : STEEL GREY FINISH : SAND BLASTED SIZE : 600X600X20/40MM THICKNESS : 40MM THICK FOR COPING AND AREA UNDER FTP	DROP-OFFS

LEGEND FOR LIGHTS

SYMBOL	TYPE	MAKE	MODEL NO.	WATT.	QTY.
L1	WALL MOUNTED STREET LIGHT	PHILIPS	GREENLINE GEN2	70W	24
L2	STREET POLE LIGHT (SINGLE ARM)	PHILIPS	GREENLINE GEN2	70W	03
L3	BOLLARD LIGHT	PHILIPS	BCP 150	16W LED	03
L4	LED STRIP LIGHT	----	----	5W/M	200M

RAVI KUMAR GARG
ARCHITECT
CA/2013/58473

OWNER :

FRANKLIN INFRATECH PVT LTD
D7 ,UDYOG VIHAR, NEW ROHTAK RAOD, NEW DELHI-110041

PROJECT:

PROPOSED COMMERCIAL DEVELOPMENT AT PLOT NO. C1-D2 SITUATED AT SEC-133, JAYPEE GREENS, WISH TOWN, NOIDA, UP

N

DRAWING TITLE :

EXTERNAL DEVELOPMENT PLAN

DRG. No.

SCALE: N.T.S

DATE: 28-09-2023

OWNER'S SIGN

ARCHITECT'S SIGN.

ACPL

DEALT BY

CHECKED BY