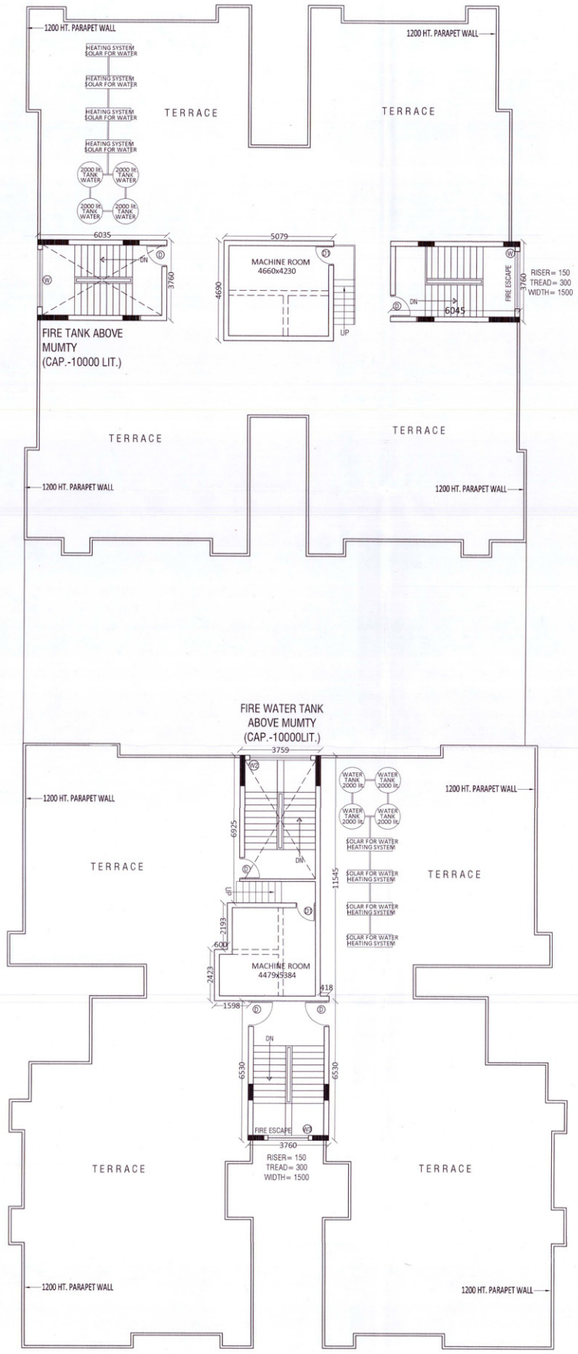

TERRACE FLOOR PLAN

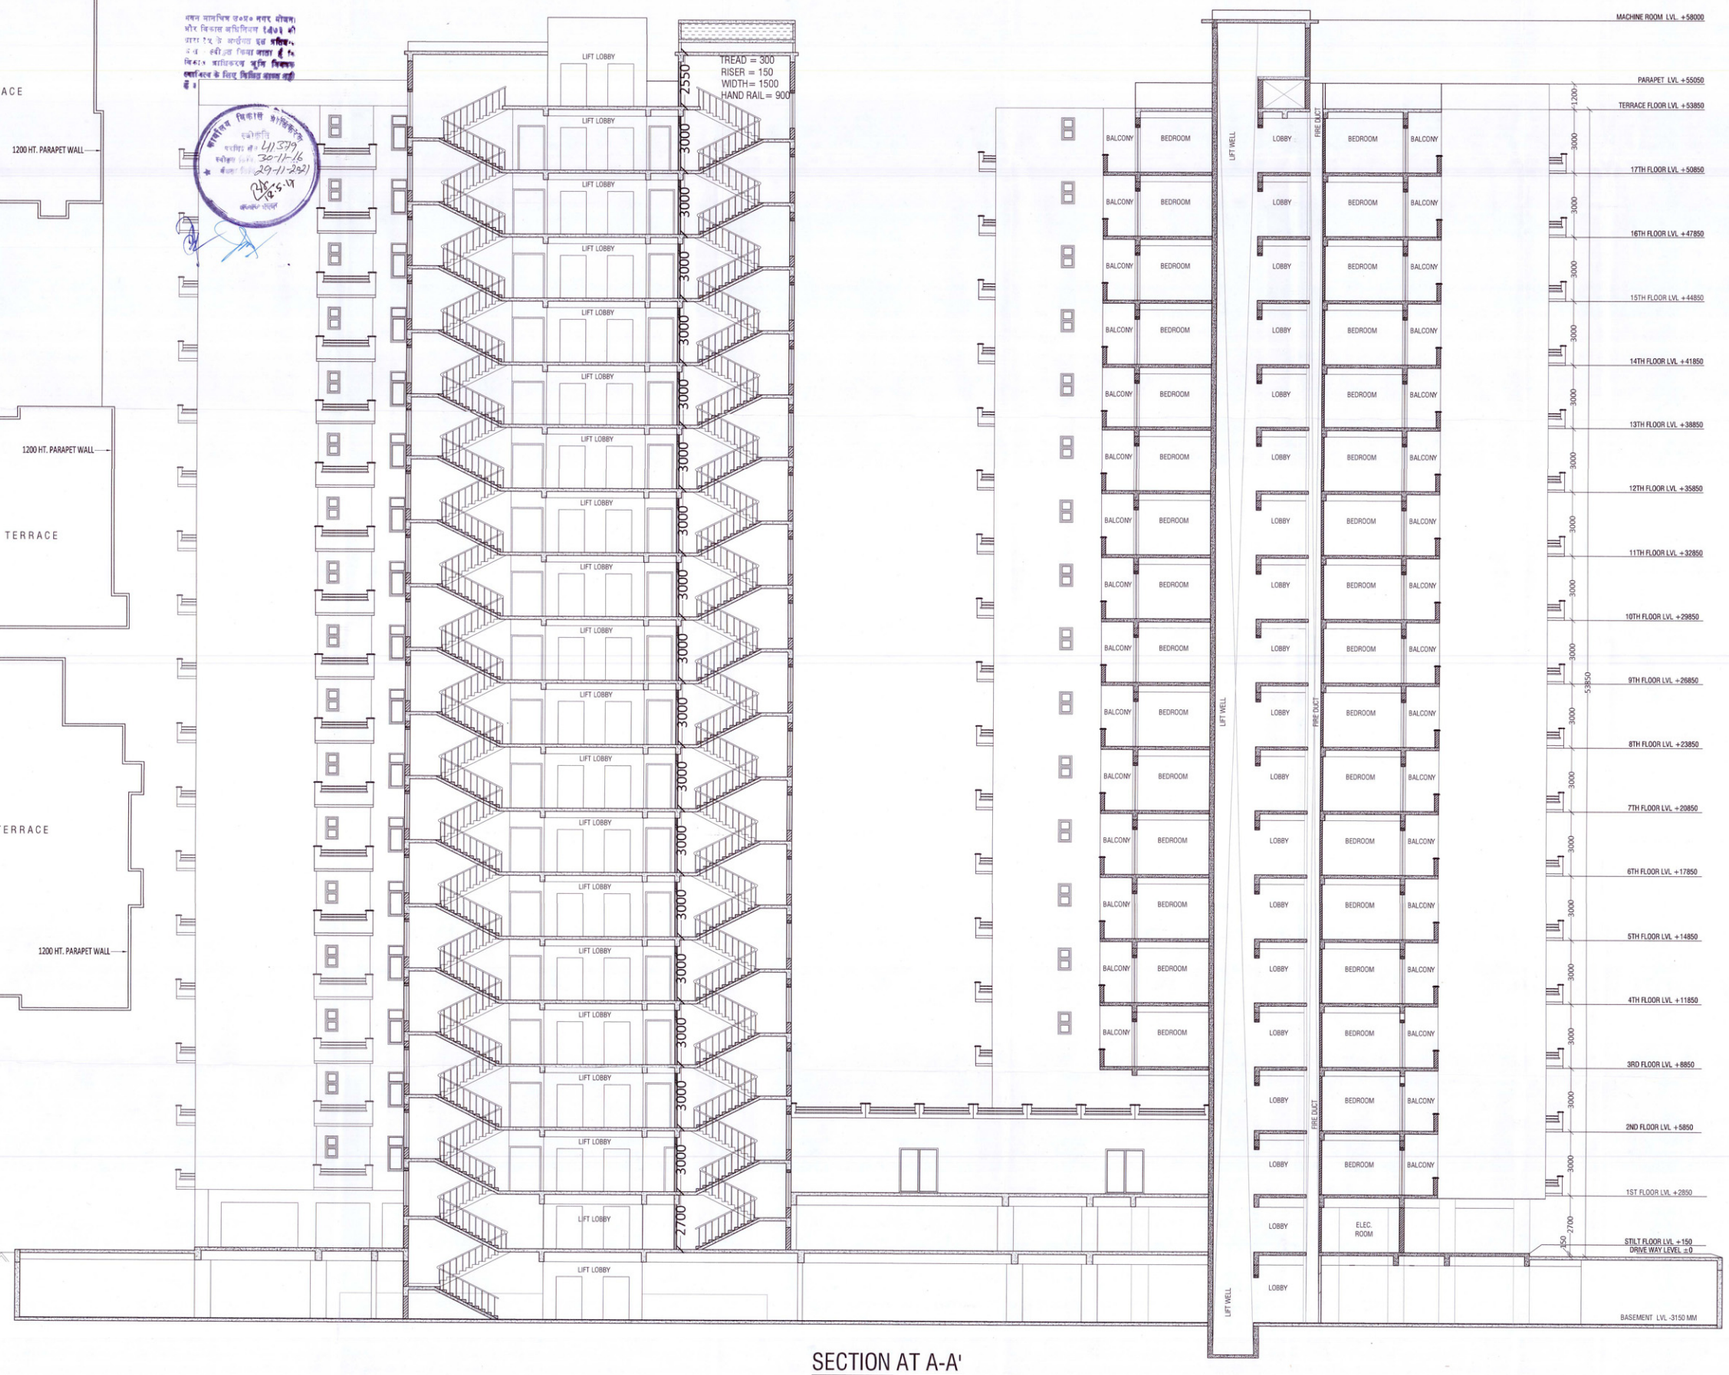

SECTION AT A-A'

SHEET NO. - 4/6

(TRRACE FLOOR PLAN & SECTION A-A')

PROJECT

PROPOSED GROUP HOUSING

FOR

MR. NARENDRA KUMAR
(DIRECTOR)
INDIA INFRAHITECH PRIVATE LIMITED

AT

PLOT NO.- 1/08, GROUP HOUSING SITE
SEC.-1, GOMTI NAGAR EXTENSION,
LUCKNOW

ALL THE INFORMATION REGARDING THE LAND & IT'S SURROUNDING IS PROVIDED BY THE OWNER, ARCHITECTS SHALL NOT BE RESPONSIBLE FOR ANY KIND OF DISCREPANCY REGARDING LAND INFORMATION.

SCALE	DATE
1 : 100	NOVEMBER - 2016

DRG. TITLE

SECTION A-A', TERRACE FLOOR PLAN

DRG. NO.-	NORTH
4/6	

OWNER SIGNATURE

ARCHITECT SIGNATURE