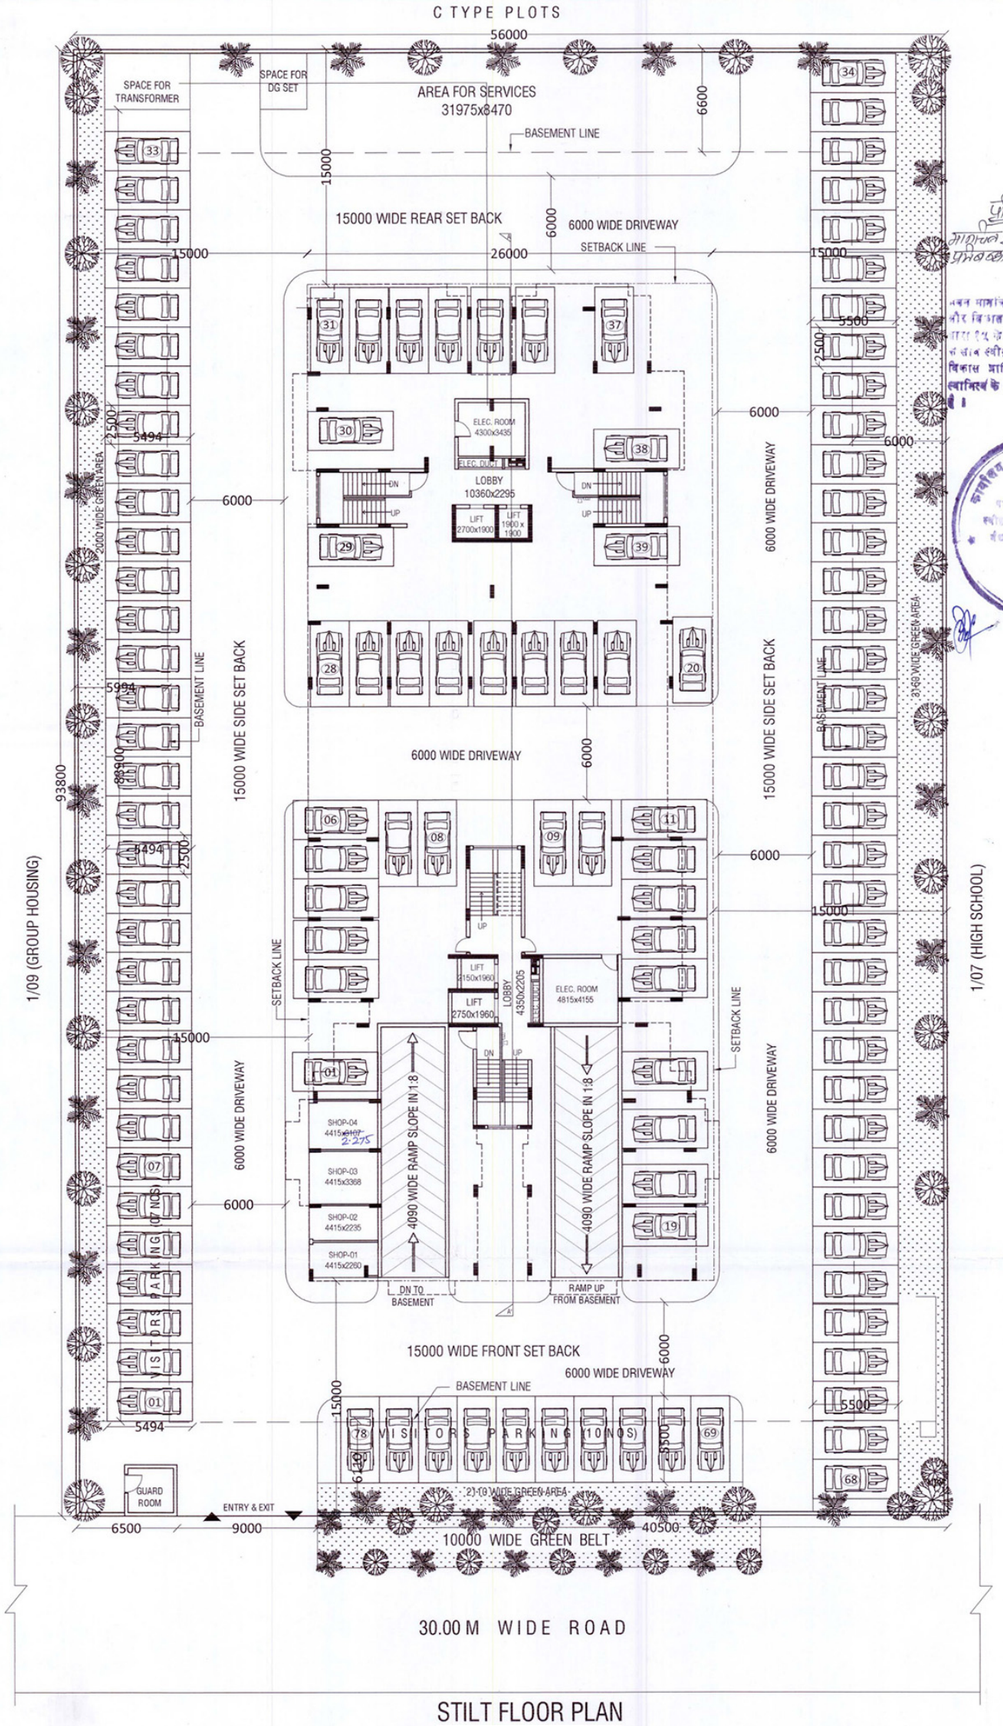

STILT FLOOR PLAN

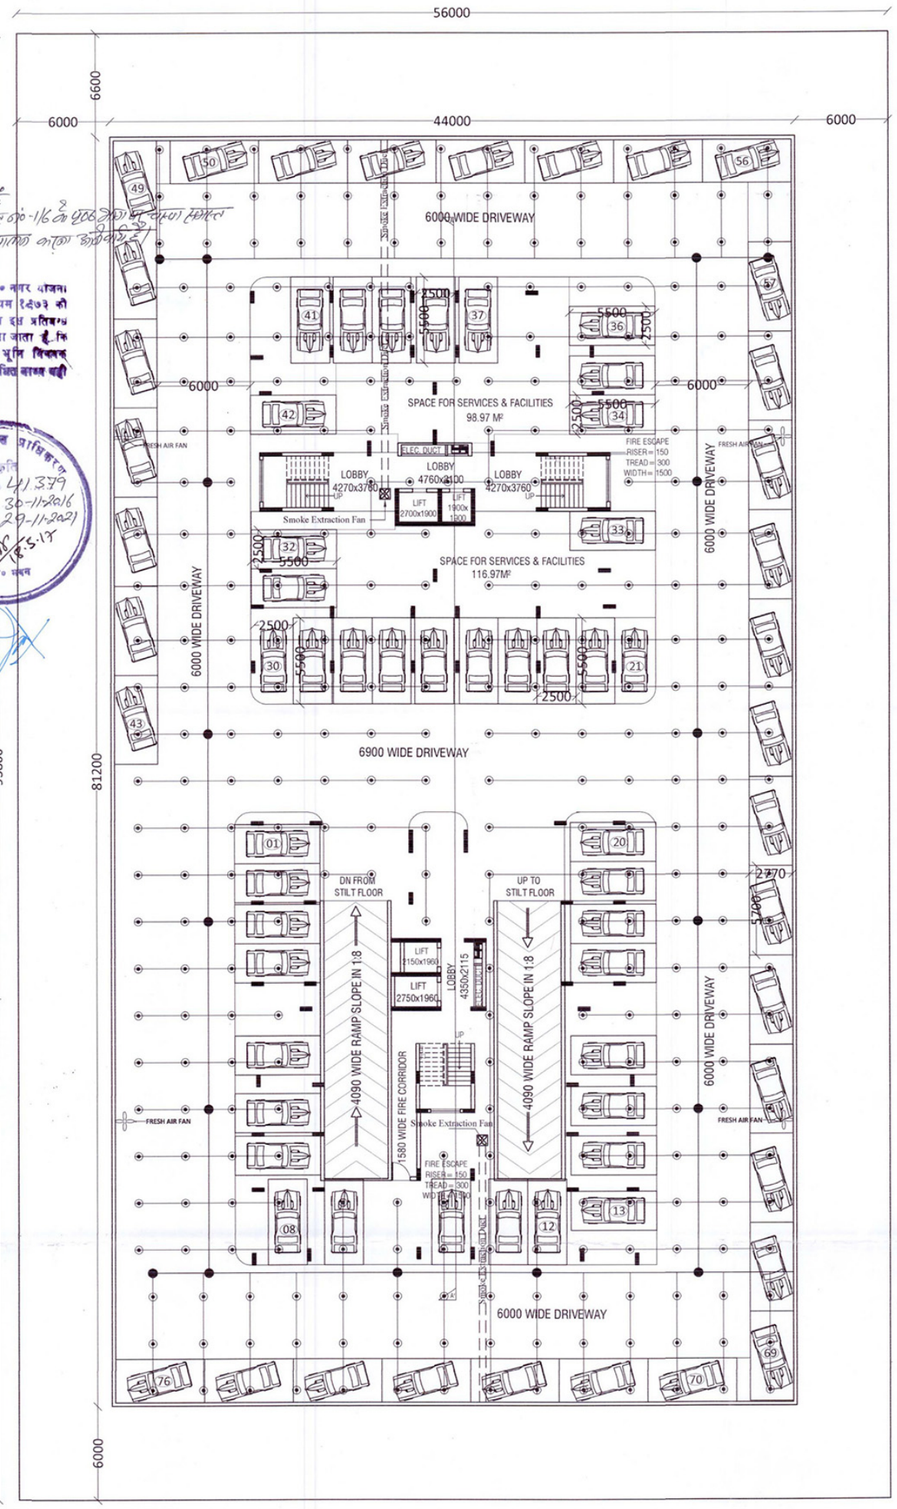

BASEMENT FLOOR PLAN

SHEET NO. - 2/6

(STILT FLOOR & BASEMENT FLOOR PLAN)

PROJECT

PROPOSED GROUP HOUSING

FOR

MR. NARENDRA KUMAR
(DIRECTOR)
INDIA INFRAHITECH PRIVATE LIMITED

AT

PLOT NO.- 1/08, GROUP HOUSING SITE
SEC.-1, GOMTI NAGAR EXTENSION,
LUCKNOW

FIRE FIGHTING LEGEND

⊕	HOSE REAL 20 MM Ø 30 MT. LONG
	HOSE CABINET BOX EACH R.R.L. HOSE PIPE 15 - 15 MT. LONG
	BRANCH PIPE
	FIRE SERVICE IN-LET CONNECTION
ARV	AAI RECIRCULATION VALVE
⊙	SPRINKLER IN BASEMENT
●	WET RISER
	M.C.P.
	HOOTER / SPEAKER
⊘	CO2 TYPE FIRE EXTINGUISHER
⊕	ABC TYPE FIRE EXTINGUISHER
⊠	SMOKE EXTRACTION FAN IN BASEMENT
	FRESH AIR FAN IN BASEMENT

ALL THE INFORMATION REGARDING THE LAND & IT'S SURROUNDING IS PROVIDED BY THE OWNER. ARCHITECTS SHALL NOT BE RESPONSIBLE FOR ANY KIND OF DISCREPANCY REGARDING LAND INFORMATION.

SCALE	DATE
1 : 200	NOVEMBER - 2016

DRG. TITLE

GROUND FLOOR PLAN &
BASEMENT FLOOR PLAN

DRG. NO.-	NORTH
2/6	N

India Infrahitech Pvt. Ltd. Lucknow

OWNER SIGNATURE

PUNIT SRIVASTAV B.ARCH, M.C.A. ARCHITECT REG. No. CA/91/14529

ARCHITECT SIGNATURE