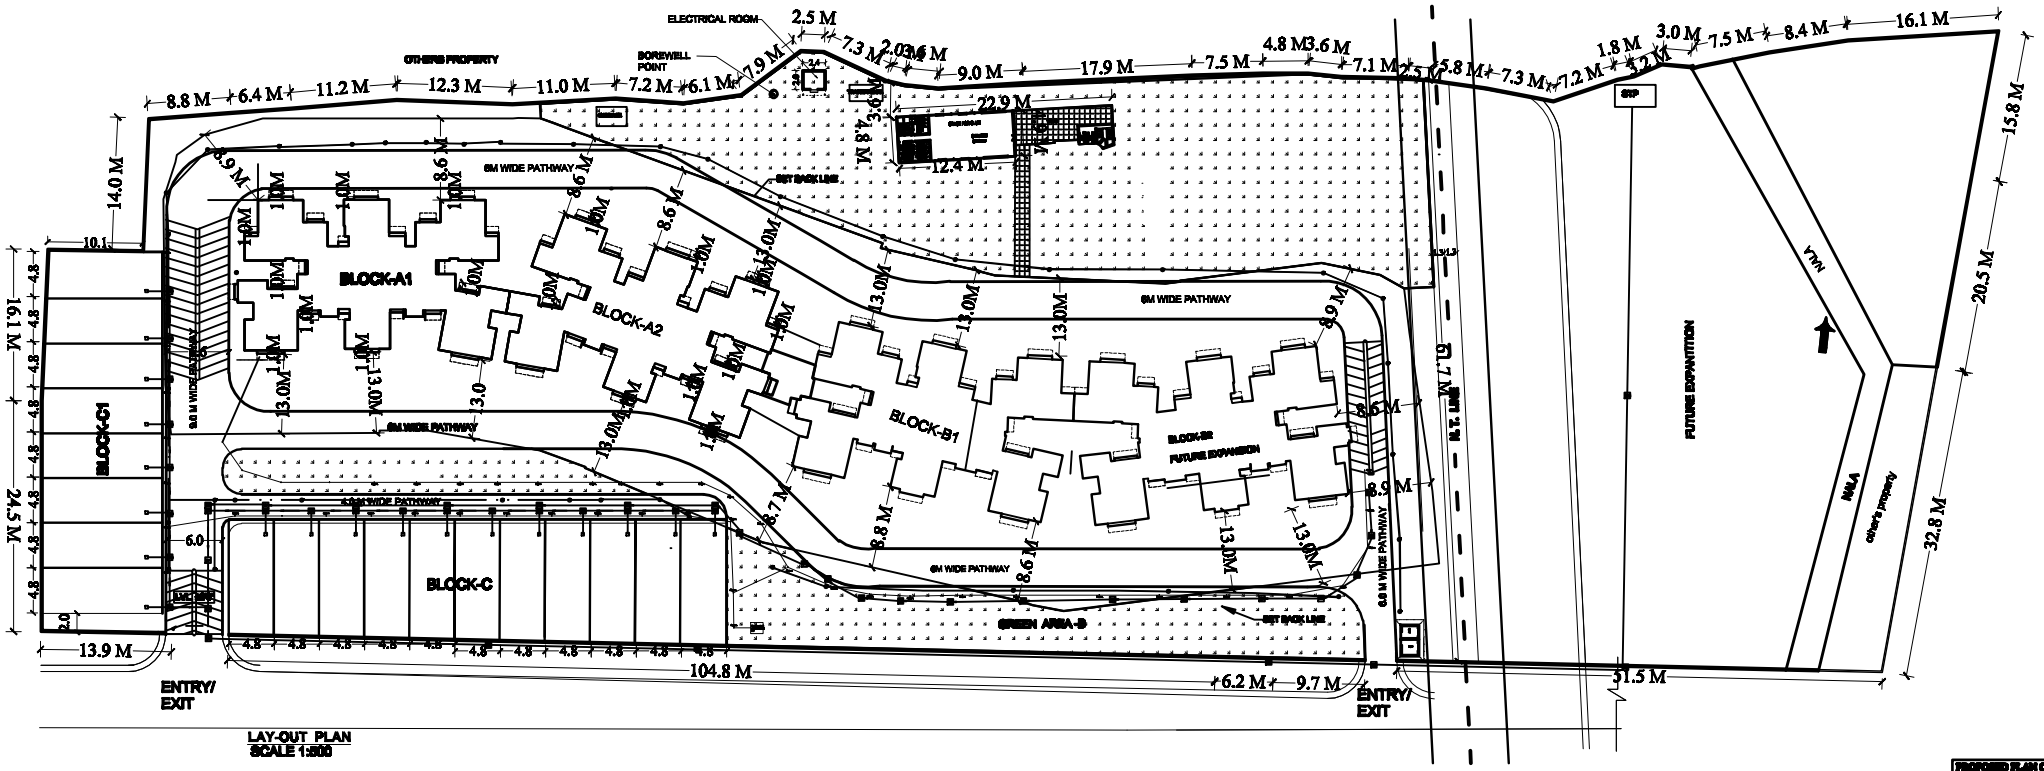

SERVICE PLAN

PROPOSED PLAN OF RESIDENTIAL DEVELOPMENT AT SURVEY NO. 1094, 1095, 1096, 1097, 1098, 1099, 1100, 1101, 1102, 1103, 1104, 1105, 1106, 1107 (PART), 1108 (PART), 1109 (PART) & 1110 BADE AKBARPUR
BARWAR, KANPUR NAGAR.

OWNER:-
DEVDUTT HOMES PVT. LTD.
GW. DURGA NAGAR, KANPUR.

ARCHITECT
SIGN

OWNER
SIGN

CONSULTANT
ARCHITECTURE
SIGN

SIGN