WATER SUPPLY NETWORK

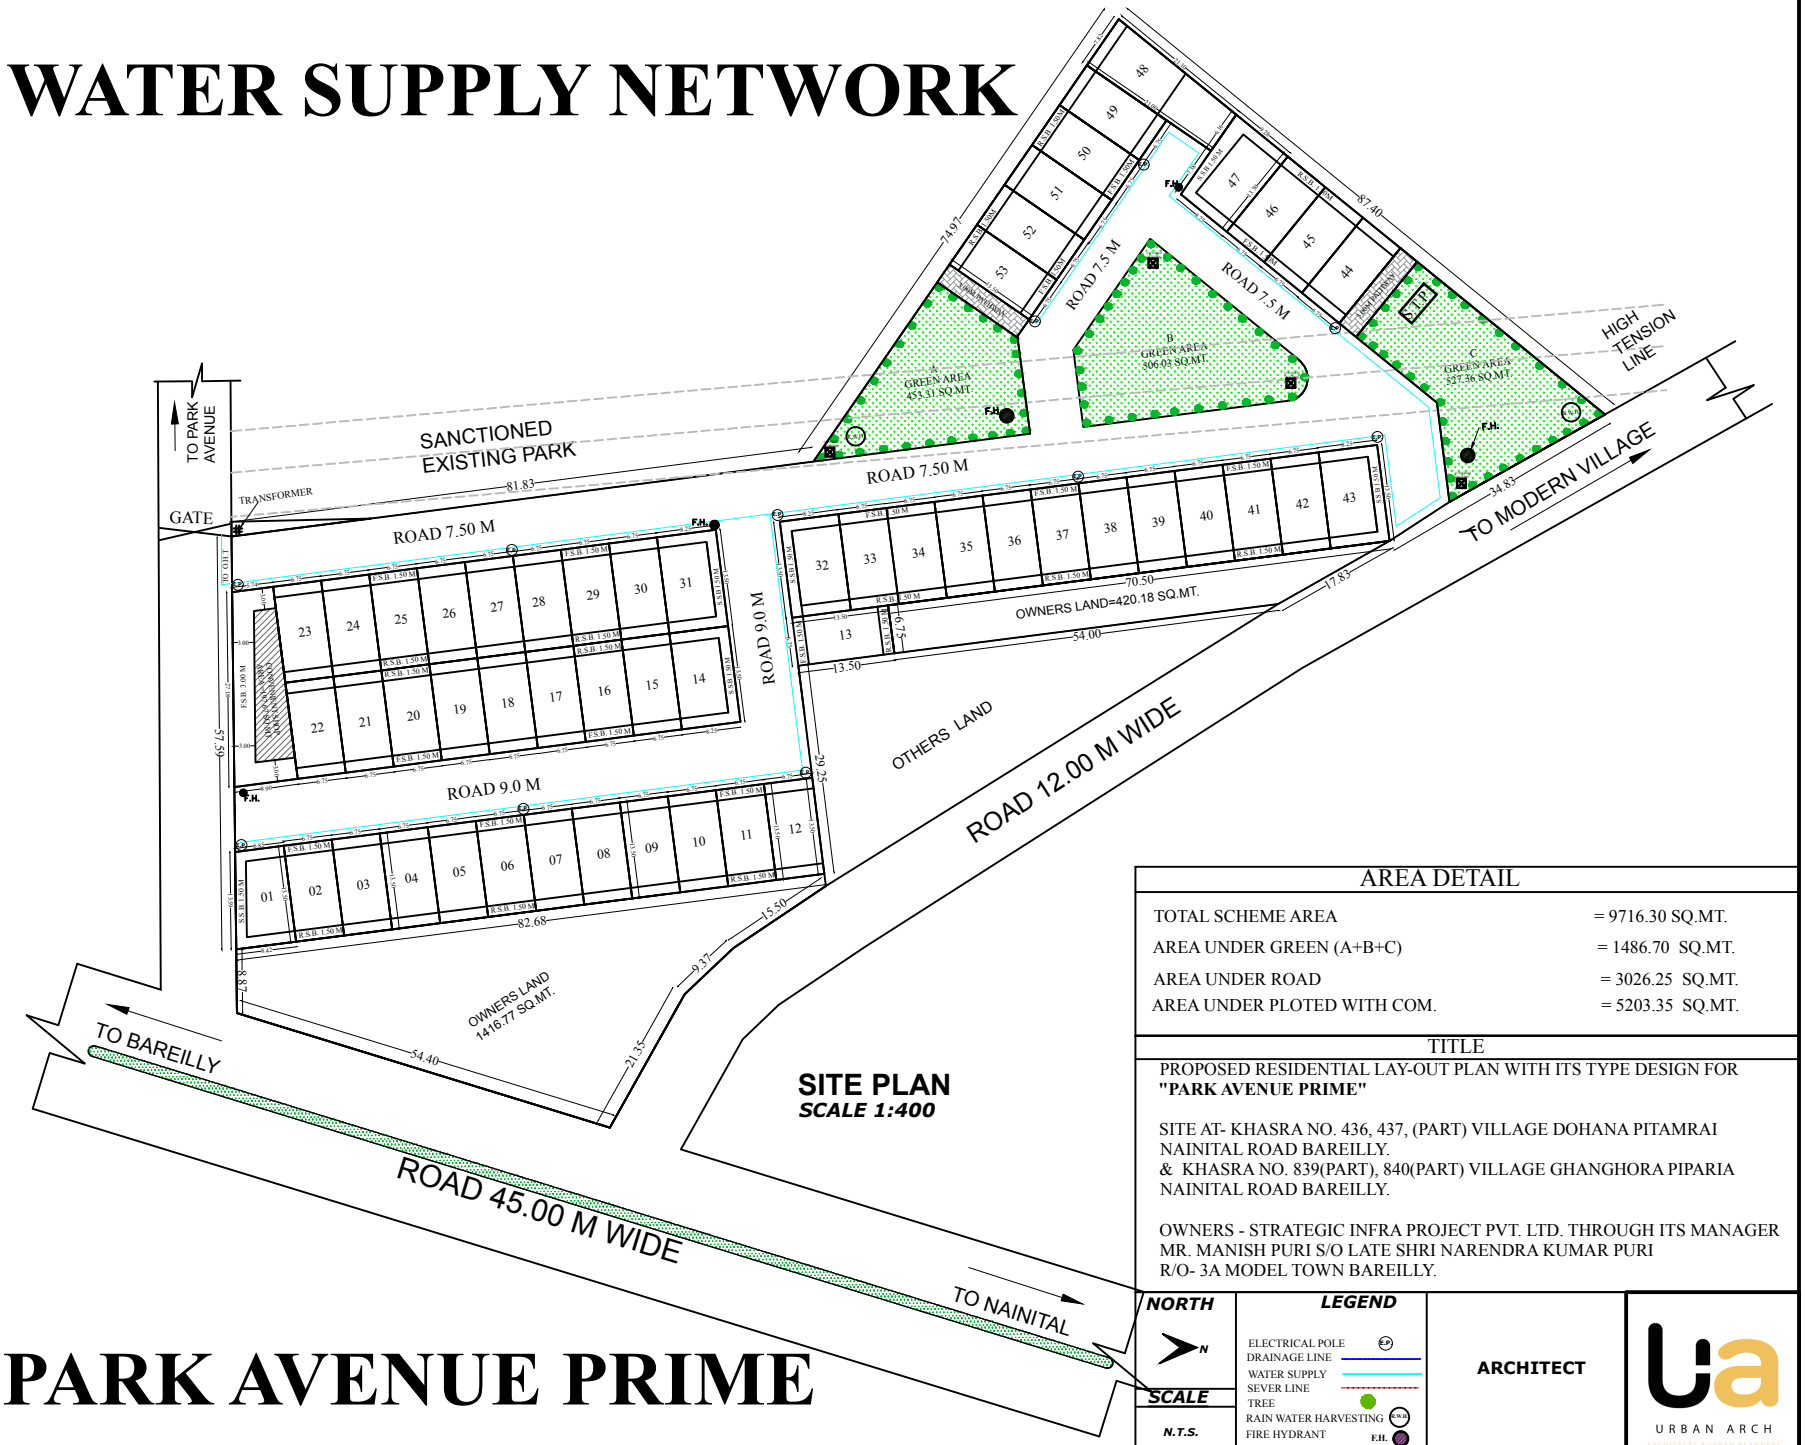

SITE PLAN
SCALE 1:400

AREA DETAIL

TOTAL SCHEME AREA	= 9716.30 SQ.MT.
AREA UNDER GREEN (A+B+C)	= 1486.70 SQ.MT.
AREA UNDER ROAD	= 3026.25 SQ.MT.
AREA UNDER PLOTED WITH COM.	= 5203.35 SQ.MT.

TITLE

PROPOSED RESIDENTIAL LAY-OUT PLAN WITH ITS TYPE DESIGN FOR **"PARK AVENUE PRIME"**

SITE AT- KHASRA NO. 436, 437, (PART) VILLAGE DOHANA PITAMRAI NAINITAL ROAD BAREILLY.
& KHASRA NO. 839(PART), 840(PART) VILLAGE GHANGHORA PIPARIA NAINITAL ROAD BAREILLY.

OWNERS - STRATEGIC INFRA PROJECT PVT. LTD. THROUGH ITS MANAGER MR. MANISH PURI S/O LATE SHRI NARENDRA KUMAR PURI R/O- 3A MODEL TOWN BAREILLY.

NORTH

N

SCALE

N.T.S.

LEGEND

- ELECTRICAL POLE (E.P.)
- DRAINAGE LINE
- WATER SUPPLY
- SEVER LINE
- TREE
- RAIN WATER HARVESTING (R.W.H.)
- FIRE HYDRANT (F.H.)

ARCHITECT

URBAN ARCH
ARCHITECTS &URBAN PLANNERS

PARK AVENUE PRIME