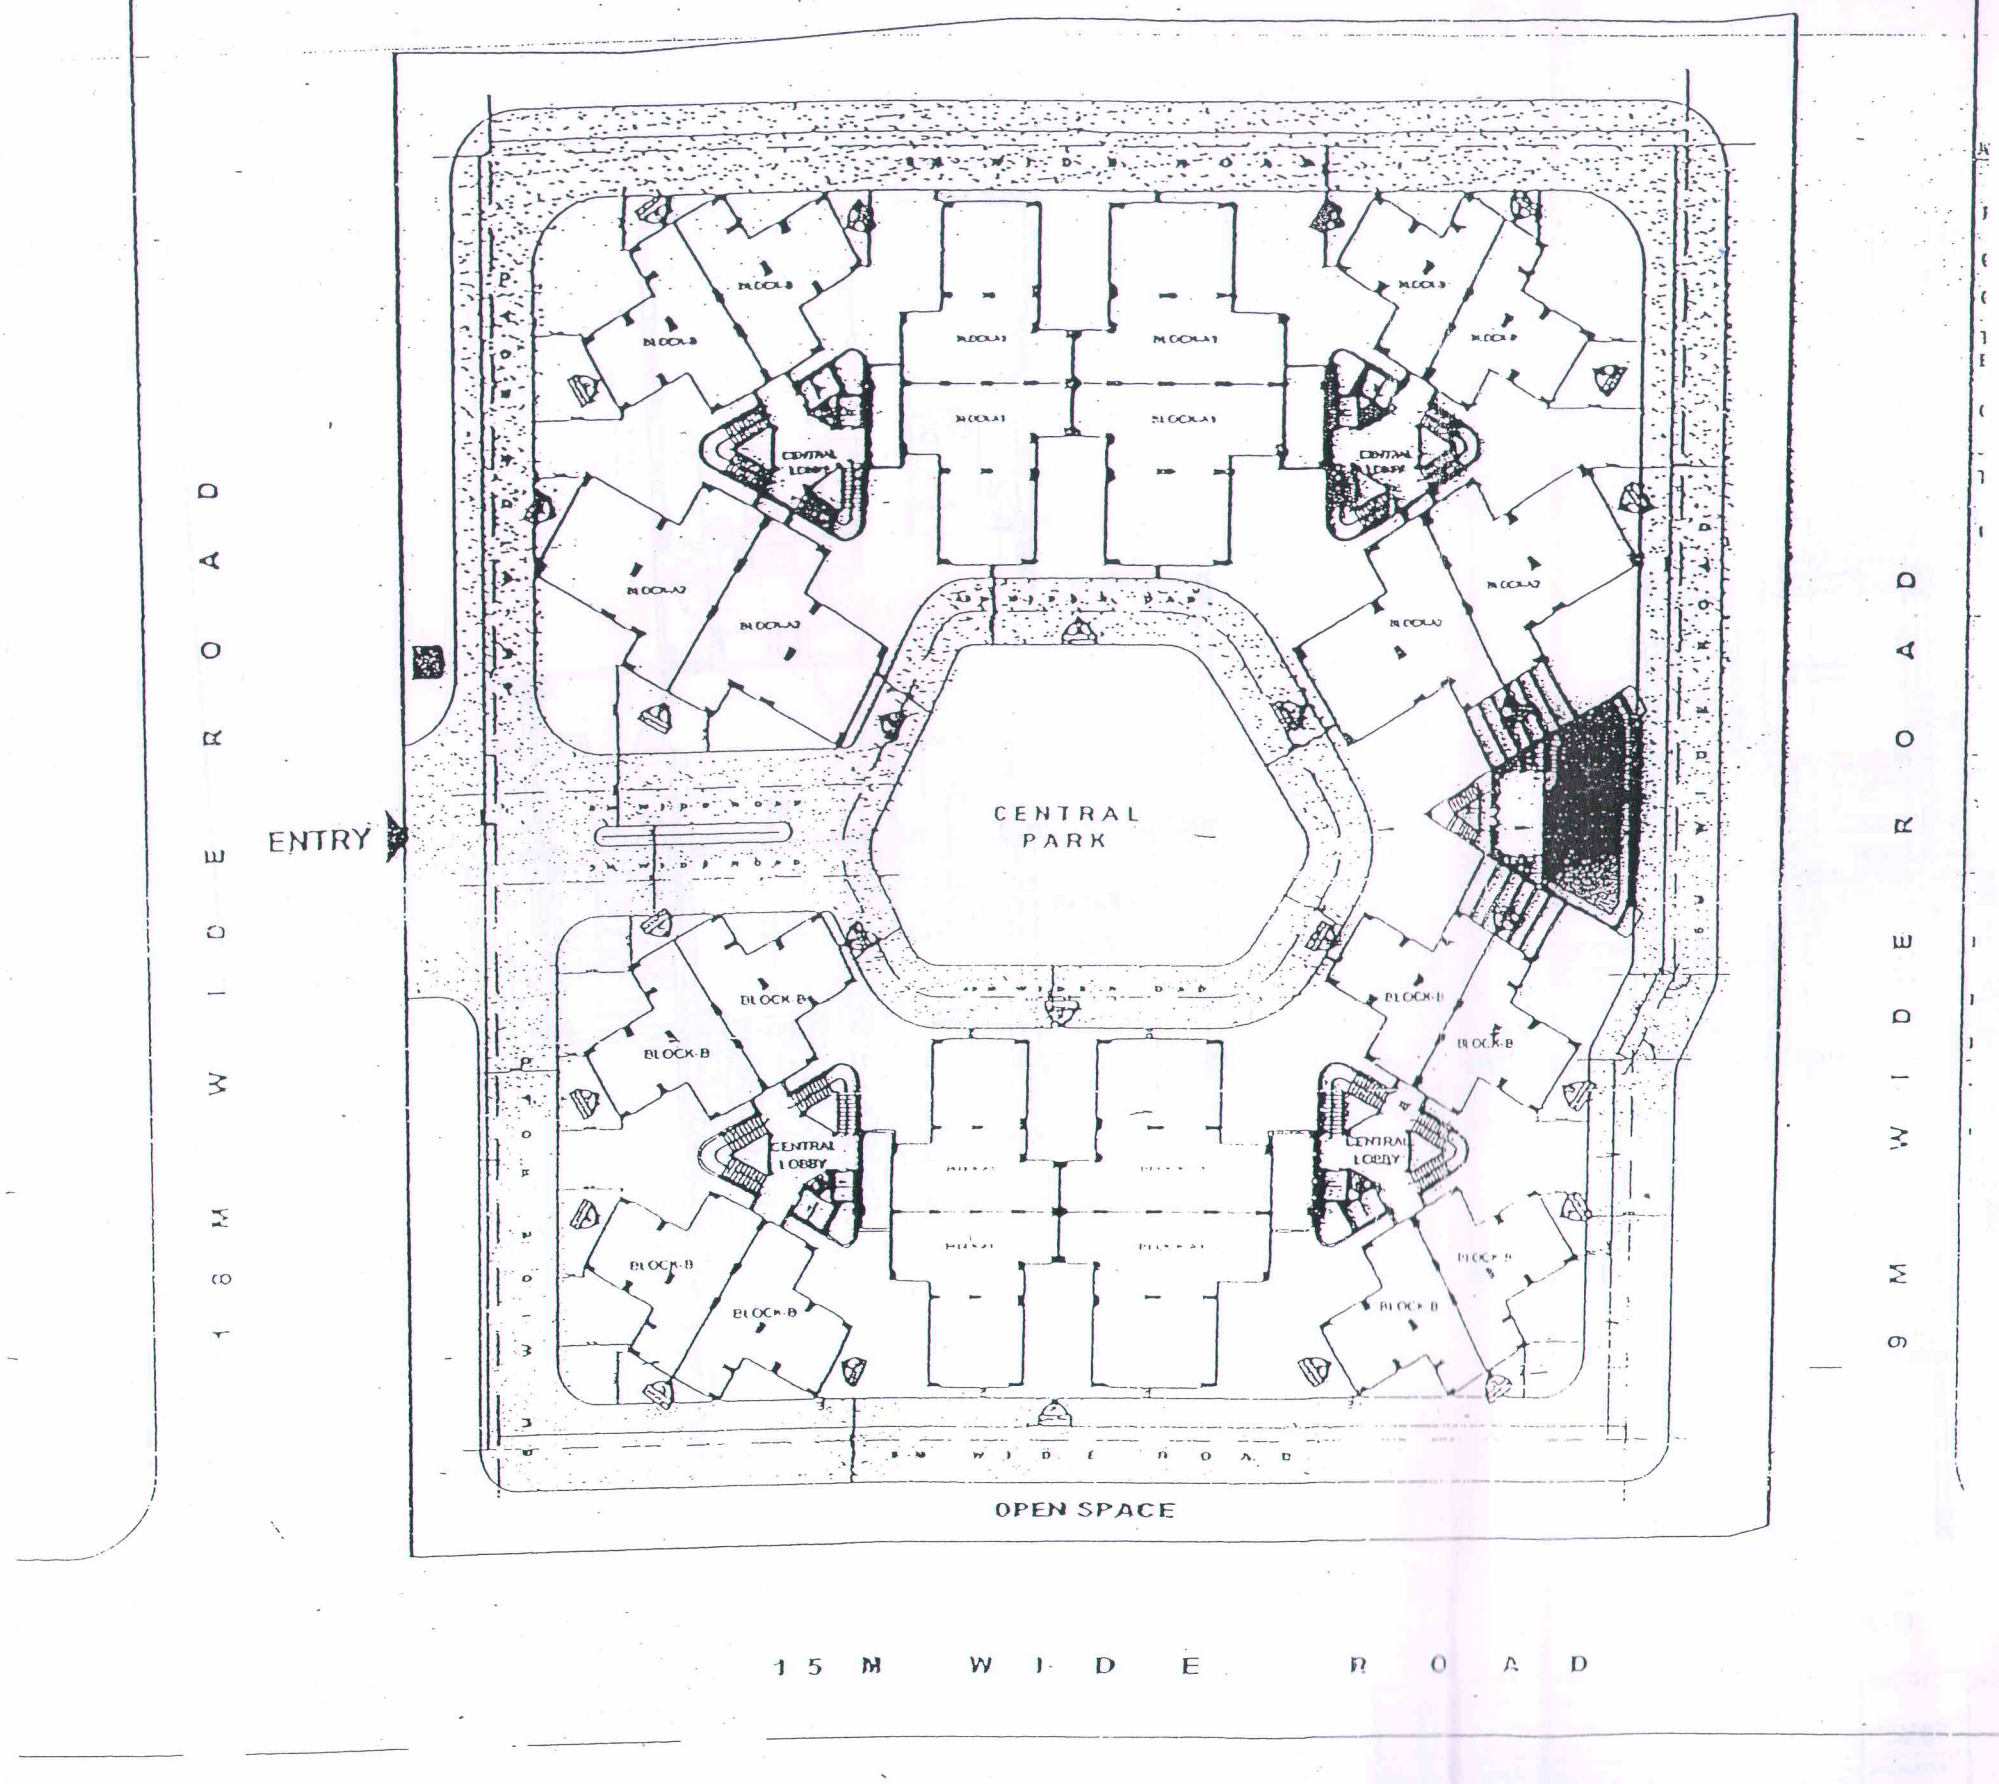

PROJECT:

PROPOSED GROUP HOUSING,
PLOT SECTOR-15,
VASUNDHARA YOJANA,
GHAZIABAD

LAYOUT PLAN

ROAD LAYOUT

SCALE	DATE	DRAWN BY	CKD. BY	JOB. NO.
	JULY 2013	AR.NEEDHA/CH	AR.SUNIT JAIN	

R. NO.	REVISION	DATE	DEALT BY

DRG. NO.
GHVY/AR/02

ARCHITECT
AR.AJAI DEB

ORIENTATION

CIVIL CONSULTANTS
ARCHITECTS, PLANNERS & INTERIOR DESIGNERS
303, GAURI APARTMENTS, 57 HILTON LANE,
MEERABAI MARG, LUCKNOW-226003
Ph. No. 0522-2209403, 2209204, Fax: 0522-2209249
Email: civilconsultants@yahoo.co.in
Website: www.civilconsultants.co.in