PRODUCED BY AN AUTODESK EDUCATIONAL PRODUCT

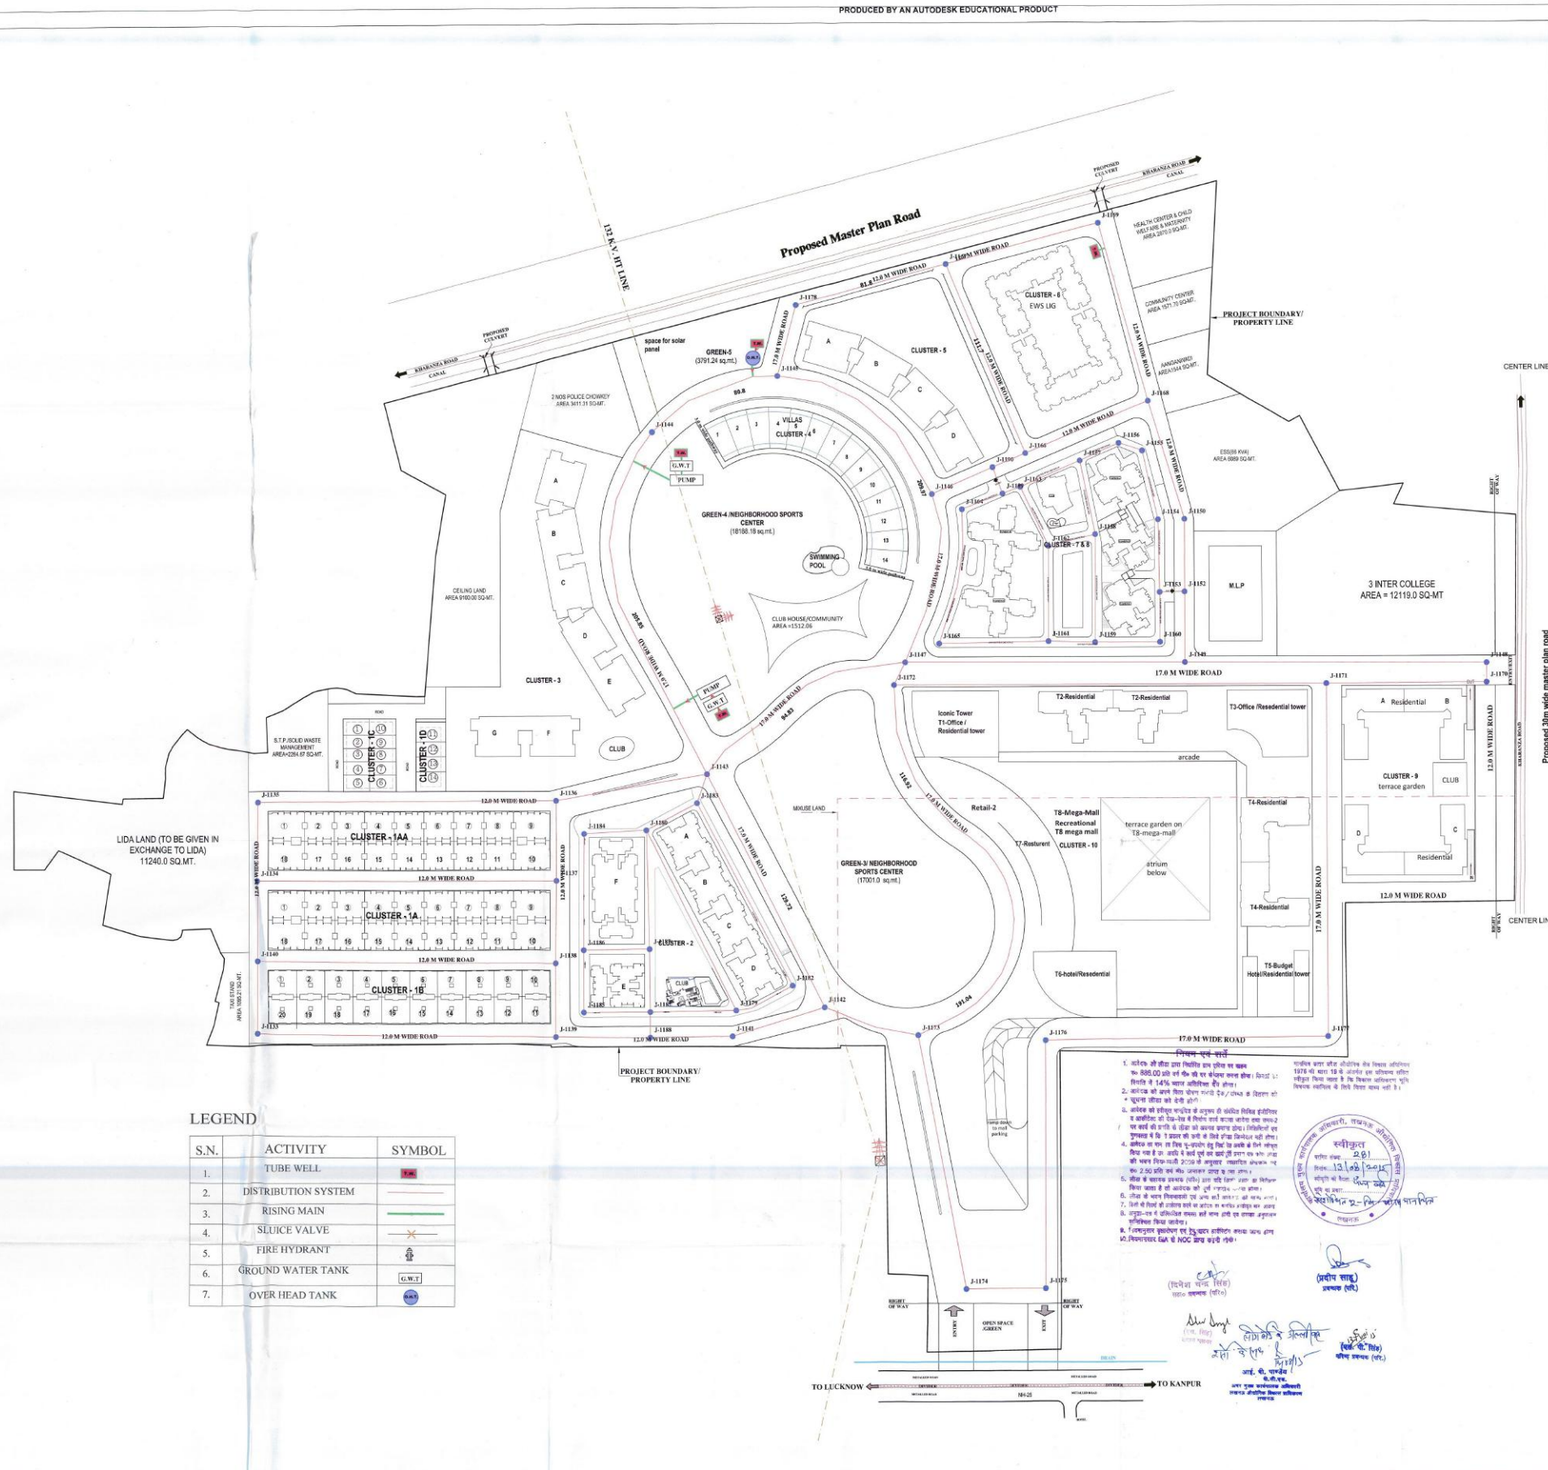

LEGEND

S.N.	ACTIVITY	SYMBOL
1.	TUBE WELL	T.W.
2.	DISTRIBUTION SYSTEM	
3.	RISING MAIN	
4.	SLUICE VALVE	
5.	FIRE HYDRANT	
6.	GROUND WATER TANK	G.W.T
7.	OVER HEAD TANK	O.H.T

This drawing is a "COPYRIGHT" contents of this drawing or part thereof may not be used or reproduced without the permission of the Architect

NOTES

PROJECT

Revised Layout Plan for Group Housing at Village-Miranpur Pinwat , Kanpur Road , Lucknow

On Khasra No - 121P,122P,130,131,132,133,134, 135,136,137,138,139,140,141,142,143,144,145,146,147,148, 149,150,151,152,153,154,166,167,178,179P,180,181,182,183, 184,185P,185SA,186,187SA,188SA,187P,188P,189,190,191,192, 193,194,195,196,197,198,199,200,201,202,203P,203SA,204,205, 206P,206SA,207,209,210,211,212,213,214,215,216,217,218,219, 220,220/701,221,222,223,224,225,226,227,228,229,233SA,236SA, 239,240,248P,254P,259P,261,262,263,264,265,266,267,268

at Village-Miranpur Pinwat Pargana-Bijnour, Tahsil & District- Lucknow

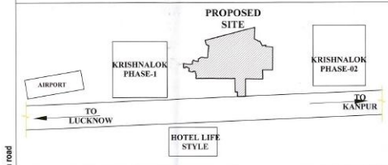

KEY PLAN

SUBMISSION DRAWING

DESIGNED BY

RAD
RUDRABHISHEK ARCHITECTS AND DESIGNERS
A-6,Sector 58,Noida

DRAWING TITLE

WATER SUPPLY PLAN

DEALT BY	CHECKED BY	NORTH
GEETA	NAVEEN	N
SCALE	DATE	DRAWING NUMBER
1:1000	03-08-2015	80 ACRE//SER/SUB.-05

यह मानचित्र लीडा महायोजना–2031 तथा भवन विनिमावली 2009 एवं सम्यक शासनादेश के अनुरूप तैयार किया गया है।

Land Owner:
FOUR LEAF DEVELOPERS PRIVATE LIMITED

Developed By:
M/S PAARTH INFRA BUILD PVT.LTD., PLOT NO. 73, GROUND FLOOR, PATPARGANJ, INDUSTRIAL AREA , NEW DELHI-110092

Signature

ARCHITECT
REPL
RUDRABHISHEK ENTERPRISES PVT. LTD.
TOWN & COUNTRY PLANNERS,
ARCHITECTS & INTERIOR DESIGNERS,
SURVEY CIVIC, SERVICES DESIGNERS.
GROUND FLOOR, YUVA BHAWAN,
YMCA COMPLEX, 13 RANA PRATAP MARG LUCKNOW.
CALL - (0622) 2206165

VIMESH KUMAR Architect Regd. No. : CA/2009/34401

Signature

05

PRODUCED BY AN AUTODESK EDUCATIONAL PRODUCT