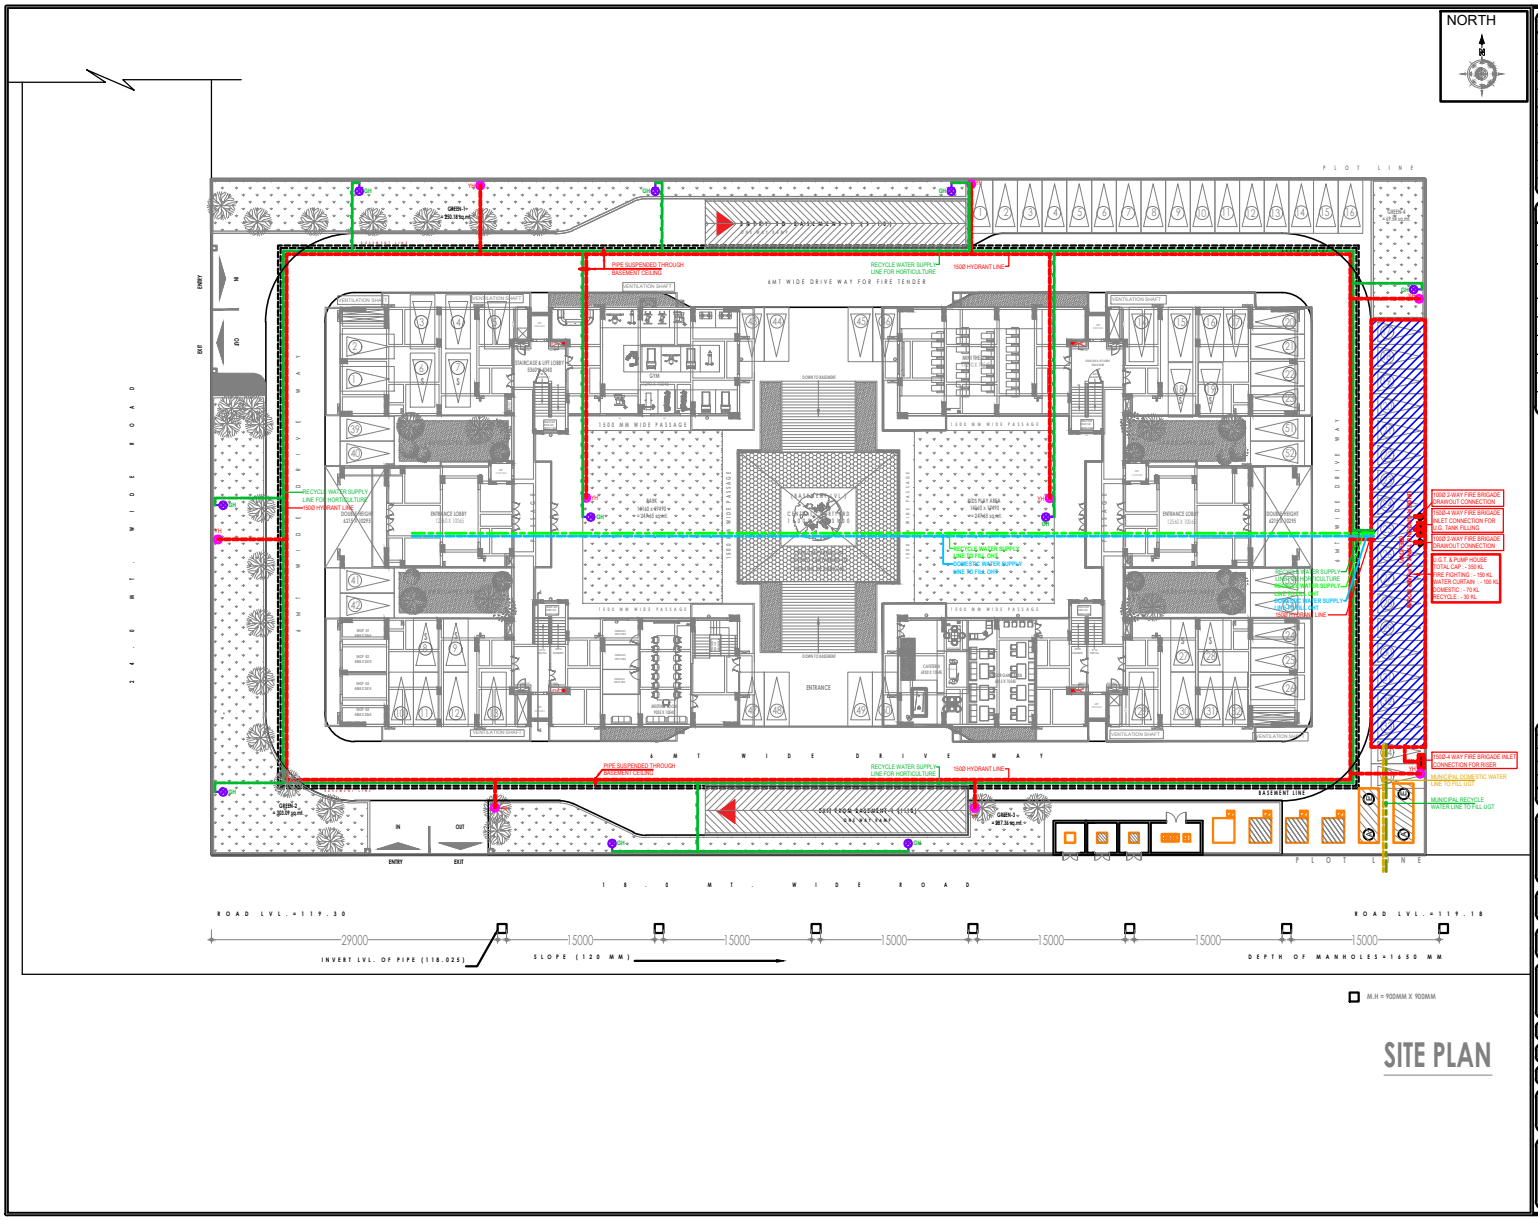

SITE PLAN

LEGEND :

S. No.	SYMBOL	DESCRIPTION
1.		MUNICIPAL WATER SUPPLY PIPE LINE
2.		RECYCLED WATER SUPPLY LINE FOR FLUSHING
3.		RECYCLED WATER SUPPLY LINE FOR HORTICULTURE
4.		DOMESTIC WATER SUPPLY LINE
5.	GH	GARDEN HYDRANT
6.		BASEMENT RETAINING WALL

LEGEND :

S. No.	SYMBOL	DESCRIPTION
1.		FIRE LINE
2.	YH	YARD HYDRANT 63 M.M. DIA. SINGLE HEADED HYDRANT VALVE WITH 2 NOS. 15 M. LONG, 63 M.M. DIA. FIRE HOSE PIPE & 1 NO. BRANCH PIPE WITH NOZZLE
3.		4 WAY FIRE BRIGADE INLET CONNECTION
4.		2 WAY FIRE BRIGADE DRAWOUT CONNECTION
5.		BUTTERFLY VALVE
6.		NONRETURN VALVE (CHECK VALVE)
7.		

rev. no.	date	revision
--	--	--

project
GROUP HOUSING FREE HOLD
PLOT NO. 12/GH-03 AREA ADMEASURING 8425.50 SQ.MT. SITUATED AND LYING AT VRINDAVAN YOJNA-3, LUCKNOW UTTAR PRADESH

title
LAYOUT PLAN

subtitle
EXTERNAL WATER SUPPLY SYSTEM

drawing released for
- [x] SUBMISSION
- [ ] APPROVAL
- [ ] ADVANCE COPY
- [ ] CONSTRUCTION

drg. no. VY / 23/B15 / ES - 04	drawn by Prem Saini
scale 1 : 225	designed by Badri Vishal
date 03.04.2024	checked by Anand Havelia

architects
dee STUDIO
ARCHITECTURE. INTERIOR. LANDSCAPE. INDUSTRY DESIGN. CALLIGRAPHY
C2009, Indira Nagar, Lucknow

services consultant
Consummate Engineering Services (P) Ltd.
Noida Office : B - 67, Sector - 67, Noida - 201 301
Lko. Office : R 006, Rohtas Plumeria, Gomti Nagar, Lucknow
Tel : (0120) 2303588 (30 Lines)
e mail : mail@cespl.in, website : www.cespl.in