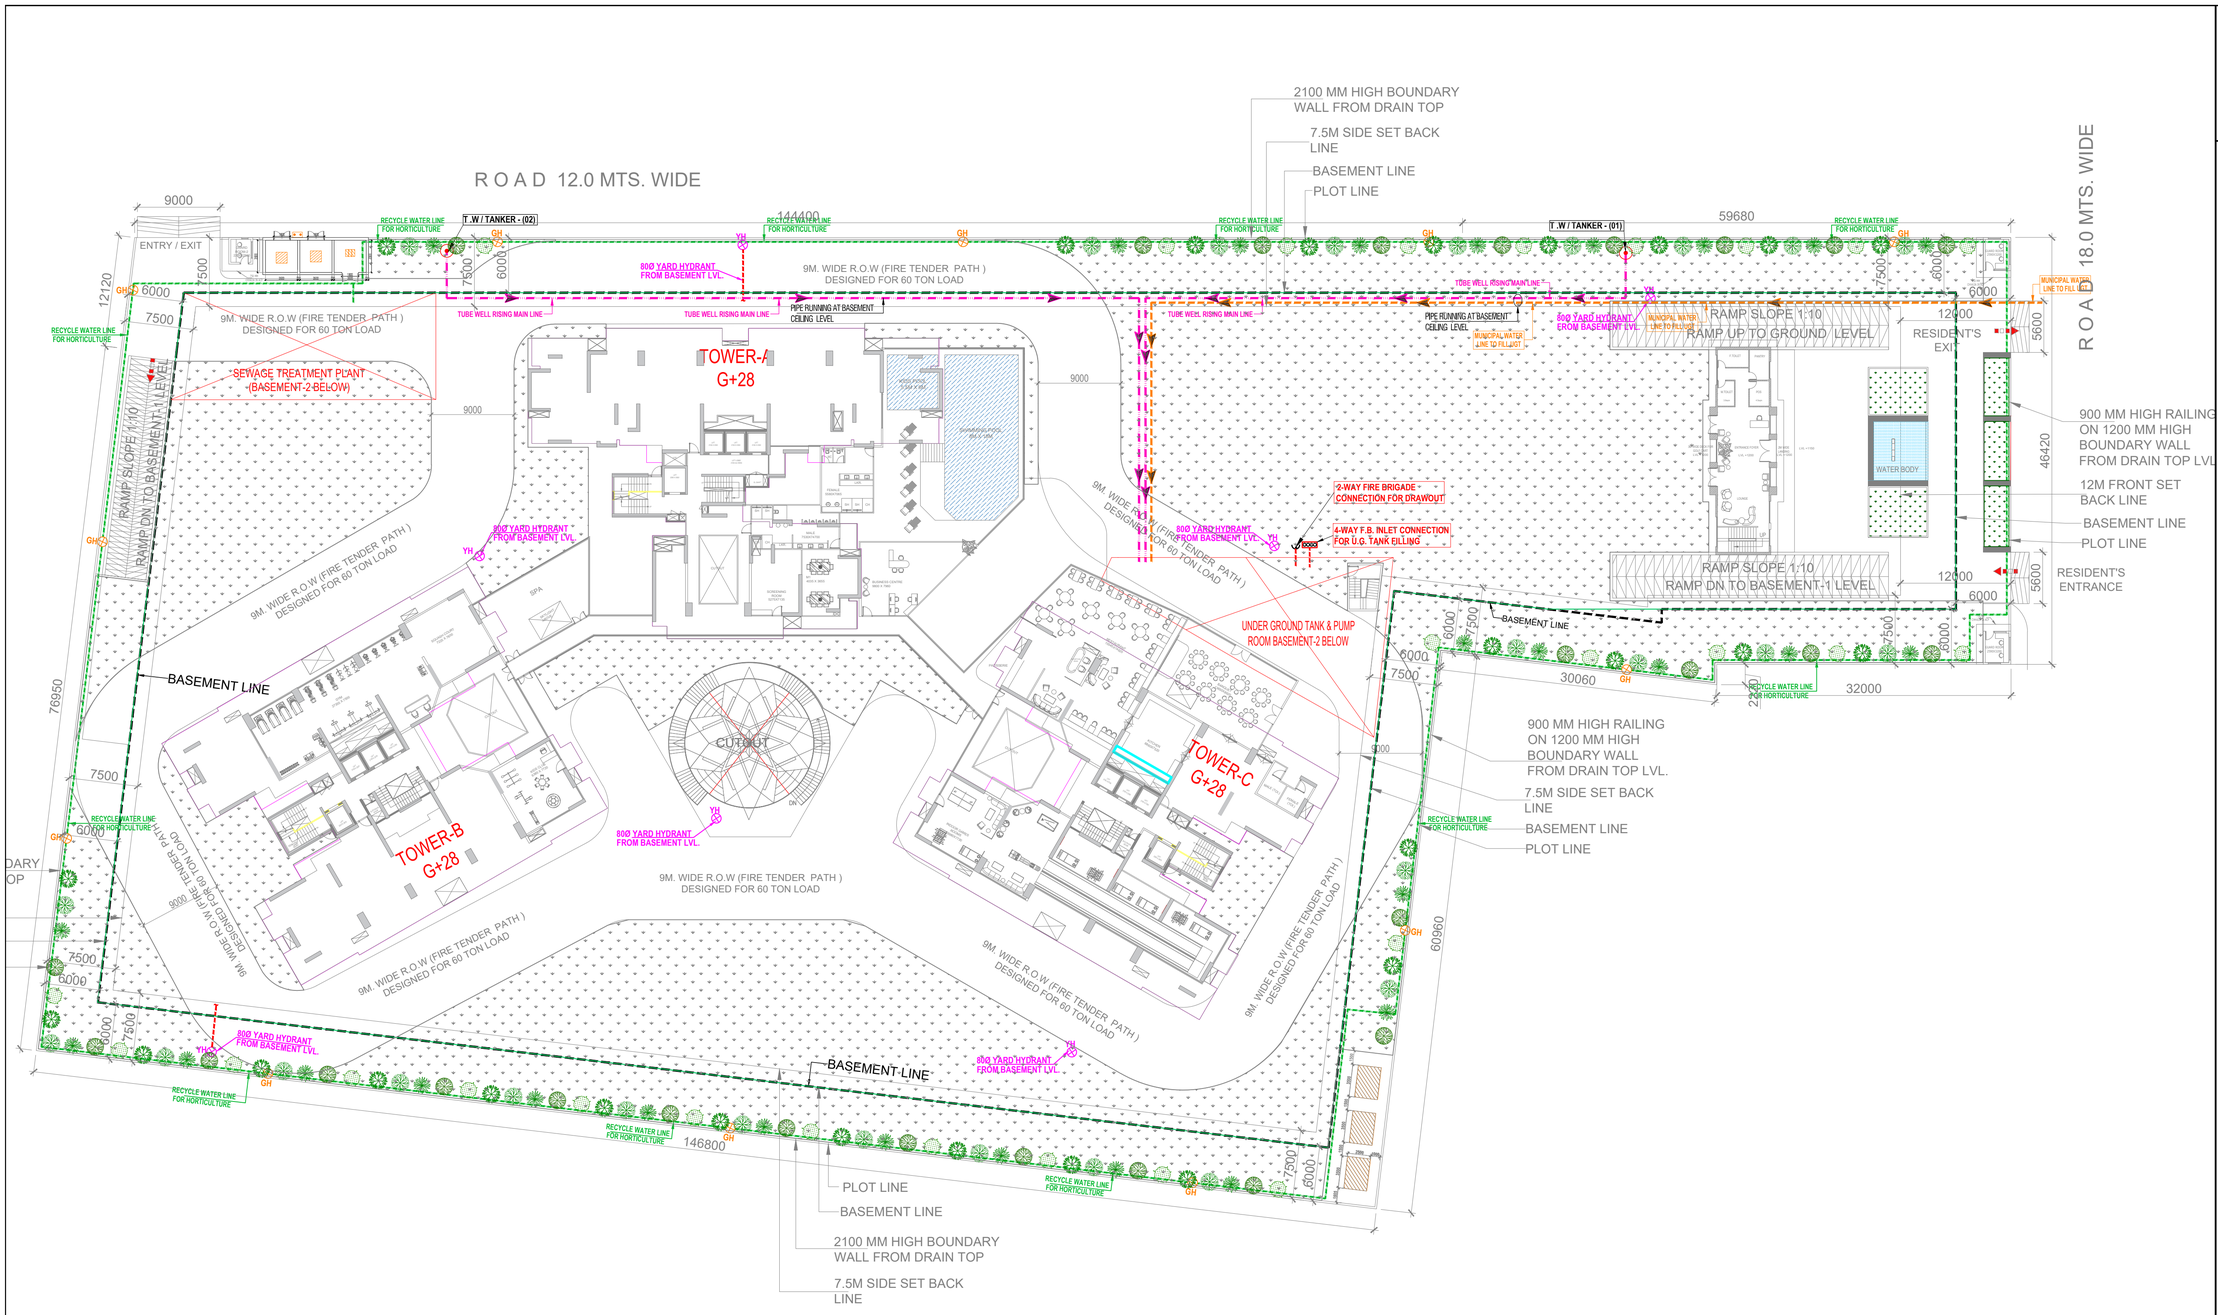

OWNER SIGN	ARCHITECT SIGN

LEGEND :

S. No.	SYMBOL	DESCRIPTION
1.		RECYCLED WATER SUPPLY PIPE LINE.
2.		RISING MAIN WATER PIPE LINE.
3.		MUNICIPAL WATER SUPPLY PIPE LINE.
4.		ISOLATING VALVE
5.		MASONRY CHAMBER FOR ISOLATING VALVE
6.		PROPOSED TUBE WELL
7.		BASEMENT LINE
8.	GH	GARDEN HYDRANT

LEGEND : FIRE SYSTEM

S. No.	SYMBOL	DESCRIPTION
1.		FIRE LINE
2.	YH	YARD HYDRANT 63 M.M. DIA. SINGLE HEADED HYDRANT VALVE WITH 2 NOS. 15 M. LONG, 63 M.M. DIA. FIRE HOSE PIPE & 1 NO. BRANCH PIPE WITH NOZZLE
3.		FIRE BRIGADE CONNECTION
4.		BUTTERFLY VALVE
5.		NONRETURN VALVE (CHECK VALVE)
6.		ISOLATING VALVE WITH MASONARY CHAMBER

N E S W

Project

PROPOSED GROUP HOUSING FOR GREEN BAY INFRASTRUCTURE PRIVATE LIMITED AT PLOT NO. GH-2, GREENBAY, GOLF VILLAGE, TS-06, SECTOR -22D, YAMUNA EXPRESS WAY, DISTRICT GAUTAM BUDDHA NAGAR (U.P.)

Client

GREEN BAY INFRASTRUCTURE PRIVATE LIMITED

Title

SITE PLAN

Subtitle

EXTERNAL WATER SUPPLY SYSTEM

Drawing released for

- ☐ APPROVAL
- ■ SUBMISSION
- ☐ ADVANCE COPY
- ☐ CONSTRUCTION

Drg. no. Orris Monarch / EX / S-03	Drawn by Kulwant
Scale 1 : 350	Designed by R.K.
Date May 2024	Checked by Anand Havelia

Architects

Confluence

B- 421, NFC, N.D-65,INDIA architecture
Ph- +91-11-29216006 Ph- +91-11-40564768 urban design
ccs@inconfluence.com www.inconfluence.com hospitality
Member of IGBC ISO - 9001 : 2000 interiors

Services Consultant

Cespl Consultants Pvt. Ltd.
B - 67, Sector - 67, Noida - 201 301
Tel : (0120) 3225400 / 3225401
e mail : mail@cespl.in, website : www.cespl.in