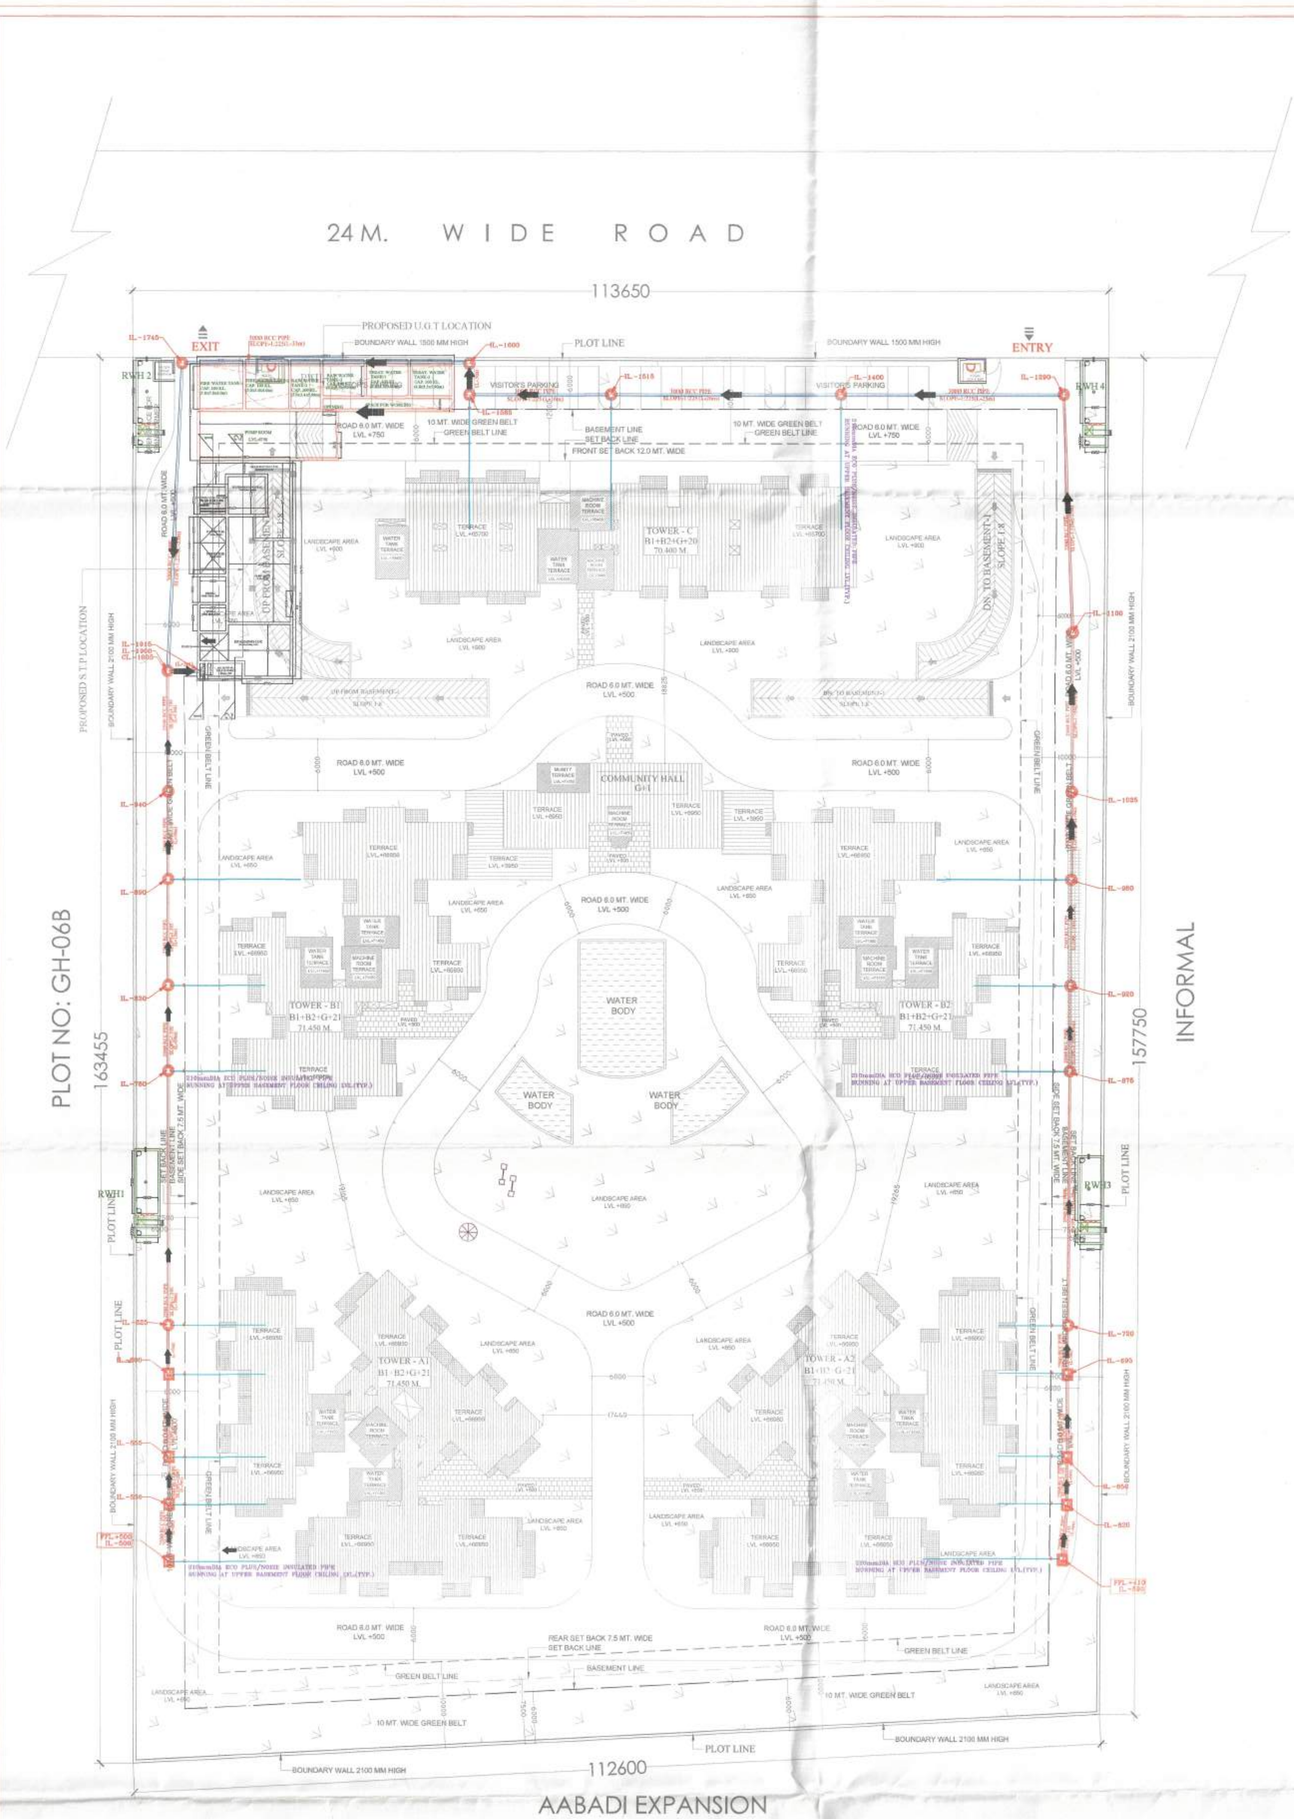

SITE PLAN

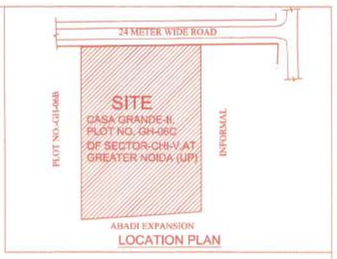

LOCATION PLAN

LEGEND

SEWER SYSTEM		
S.NO.	DESCRIPTION	SYMBOL
1.	200mmOD uPVC PIPE CLASS-V (10kg./CM²)	
2.	250Ø RCC PIPE SLOPE : 1:195	
3.	300Ø RCC PIPE SLOPE : 1:225	
4.	GULLY TRAP (300X300mm)	GT
5.	MANHOLE (800X900mm)	MH
6.	MANHOLE (910Ø,1220Ø & 1520Ø)	MH

NOTES:-

1. ALL DIMENSIONS & LEVELS ARE IN MILLIMETERS.
2. ALL THE AREAS INDICATED ARE IN SQ.M.
3. COLUMNS ARE ONLY INDICATIVE AND WILL BE AS PER RELEVANT STRUCTURAL DRAWINGS.
4. ALL EXIT DOORS SHALL HAVE 1 HOUR FIRE RESISTANT RATING.

DRAWING TITLE :-

SITE PLAN SEWERAGE SYSTEM
PLUMBING SUBMISSION DRAWING

PROJECT :-

CASA GRANDE-II, PLOT NO. GH-06C,
OF SECTOR CHI-V, GREATER NOIDA,(UP)

OWNER :-

EARTHCON CONSTRUCTION PVT. LTD.
J-25A,SECTOR-18 NOIDA (UP)

ARCHITECT'S SEAL

OWNER'S SEAL
For Earthcon Constructions Pvt. Ltd
Director

SERVICES CONSULTANTS:-

SRIAN ENGINEERING CONSULTANTS
(Building Engineering Services)
C2A,231C JANAKPURI, NEW DELHI - 110058
Tel: 011-40532854, 25611240
Email: srianphe@gmail.com

ARCHITECT

modarchindia

SCALE:-	1:200
DATE:-	20-02-2015
DEALT BY:-	DEBABRATA
CHECKED BY:-	SRINIVASAN GH/CG-II/02