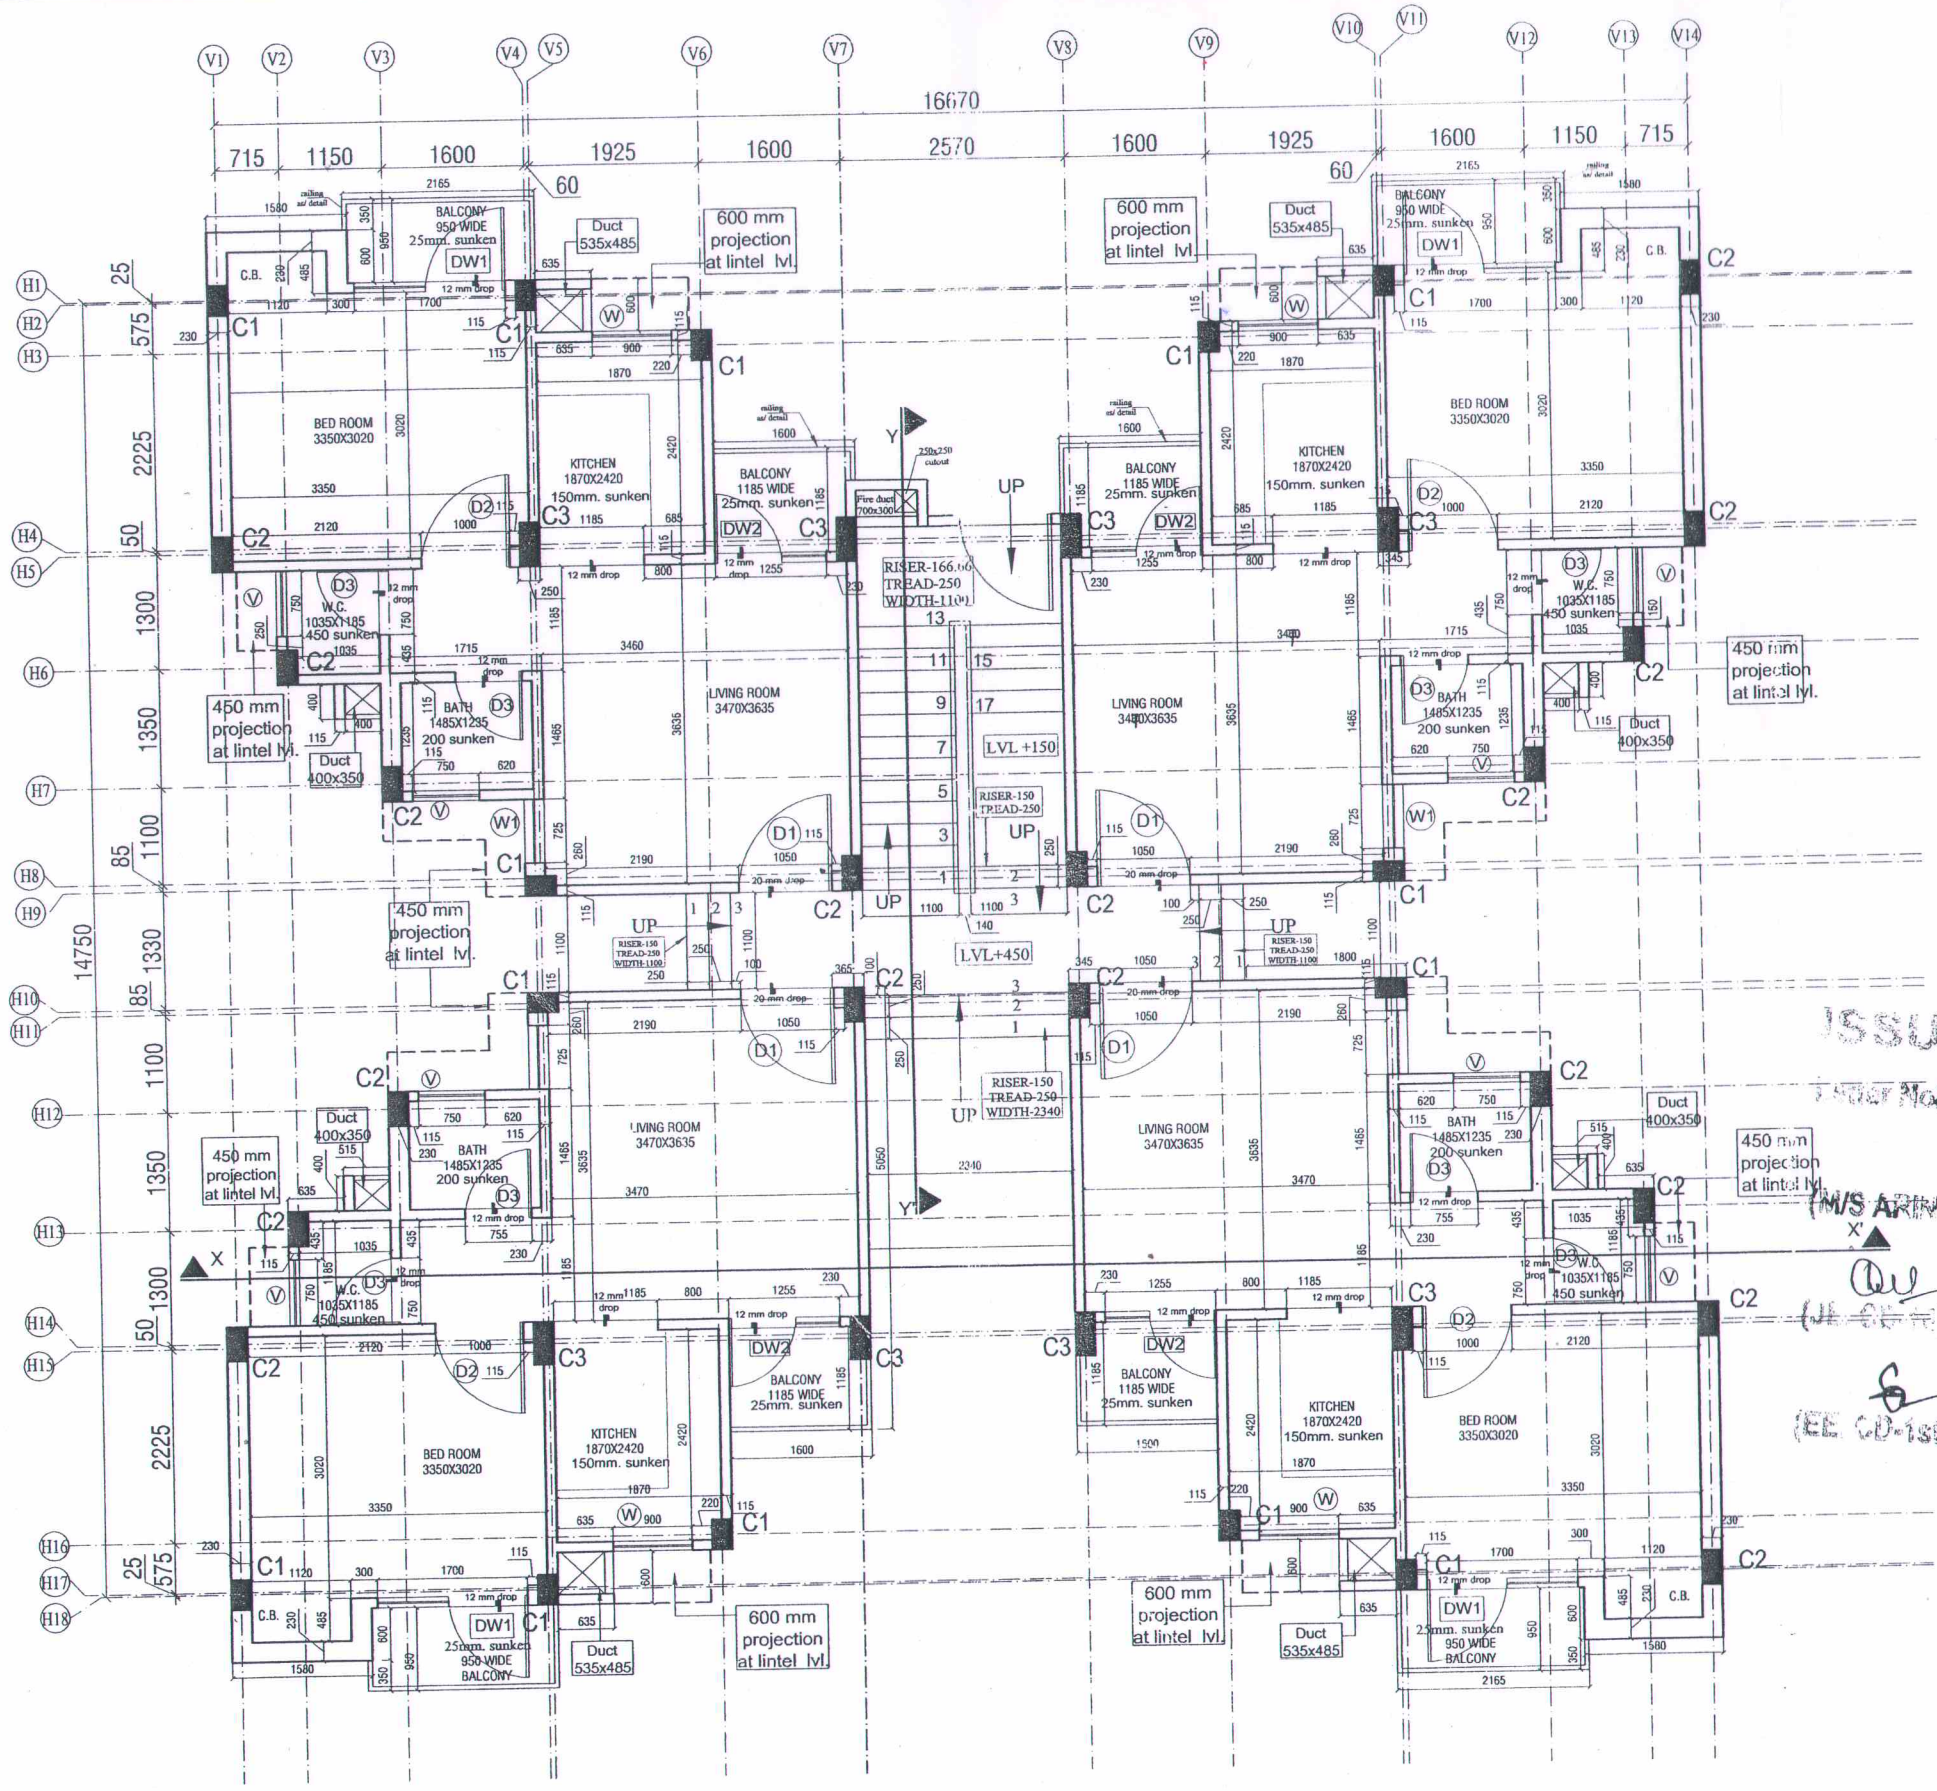

ISSUED

ISSUED FOR EXECUTION

Letter No. 2921/ENG/DEG05/31 Dt. 06-9-14

(M/S ARINEM) (JE. CD-27) (SE CD-1st) AE-2

(AE CD-16) EE-2

(EE CD-1st) (EE CD-16) (SE CD-1st)

For EXECUTION

Sign..... Date 01/09/14

NOTE:
FOLLOW GRID FROM ARCHITECTURAL DRAWINGS.

GROUND FLOOR PLAN

SITE LAYOUT:-

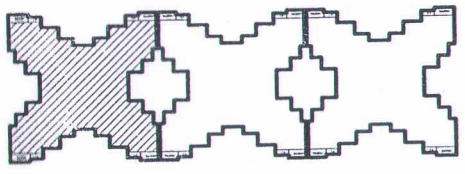

REV	DRAWN BY &DATE	APPROVED BY & DATE	STATUS
04			
03			
02			
01			
00	Chhavi 01-09-14	Ar.Vinay 01-09-14	Released for Execution

REF	DRAWING NO.
05	
04	
03	
02	
01	

NOTE:
1.
2.
3.
4.
5.
6.

NOTES :
1. No dimensions to be scaled off the drawing.
2. Only written dimensions in Millimeters to be followed
3. Any discrepancy found in the drawing to be immediately got clarified with the Architect or his representative at site.
4. All drawings are interrelated and shall be read in conjunction with other drawings.

This drawing is the property of ARINEM Consultancy Services Pvt. Ltd. and is not to be reproduced, copied, handed over to a third party or used for any other purpose other than for which it has been loaned.

PROJECT :- BRAHMAPUTRA ENCLAVE AT GHAZIABAD

DRAWING TITLE: GROUND FLOOR PLAN

DRAWING NO. 02-05-RG-01-WD-01P01(a)

DATE	NORTH	SCALE
1 Sept '14		N

ARCHITECTS

AGENCY