LEGEND

	MUNICIPAL WATER SUPPLY LINE
	DOMESTIC WATER SUPPLY LINE
	FLUSHING WATER SUPPLY LINE
GH	GARDEN HYDRANT

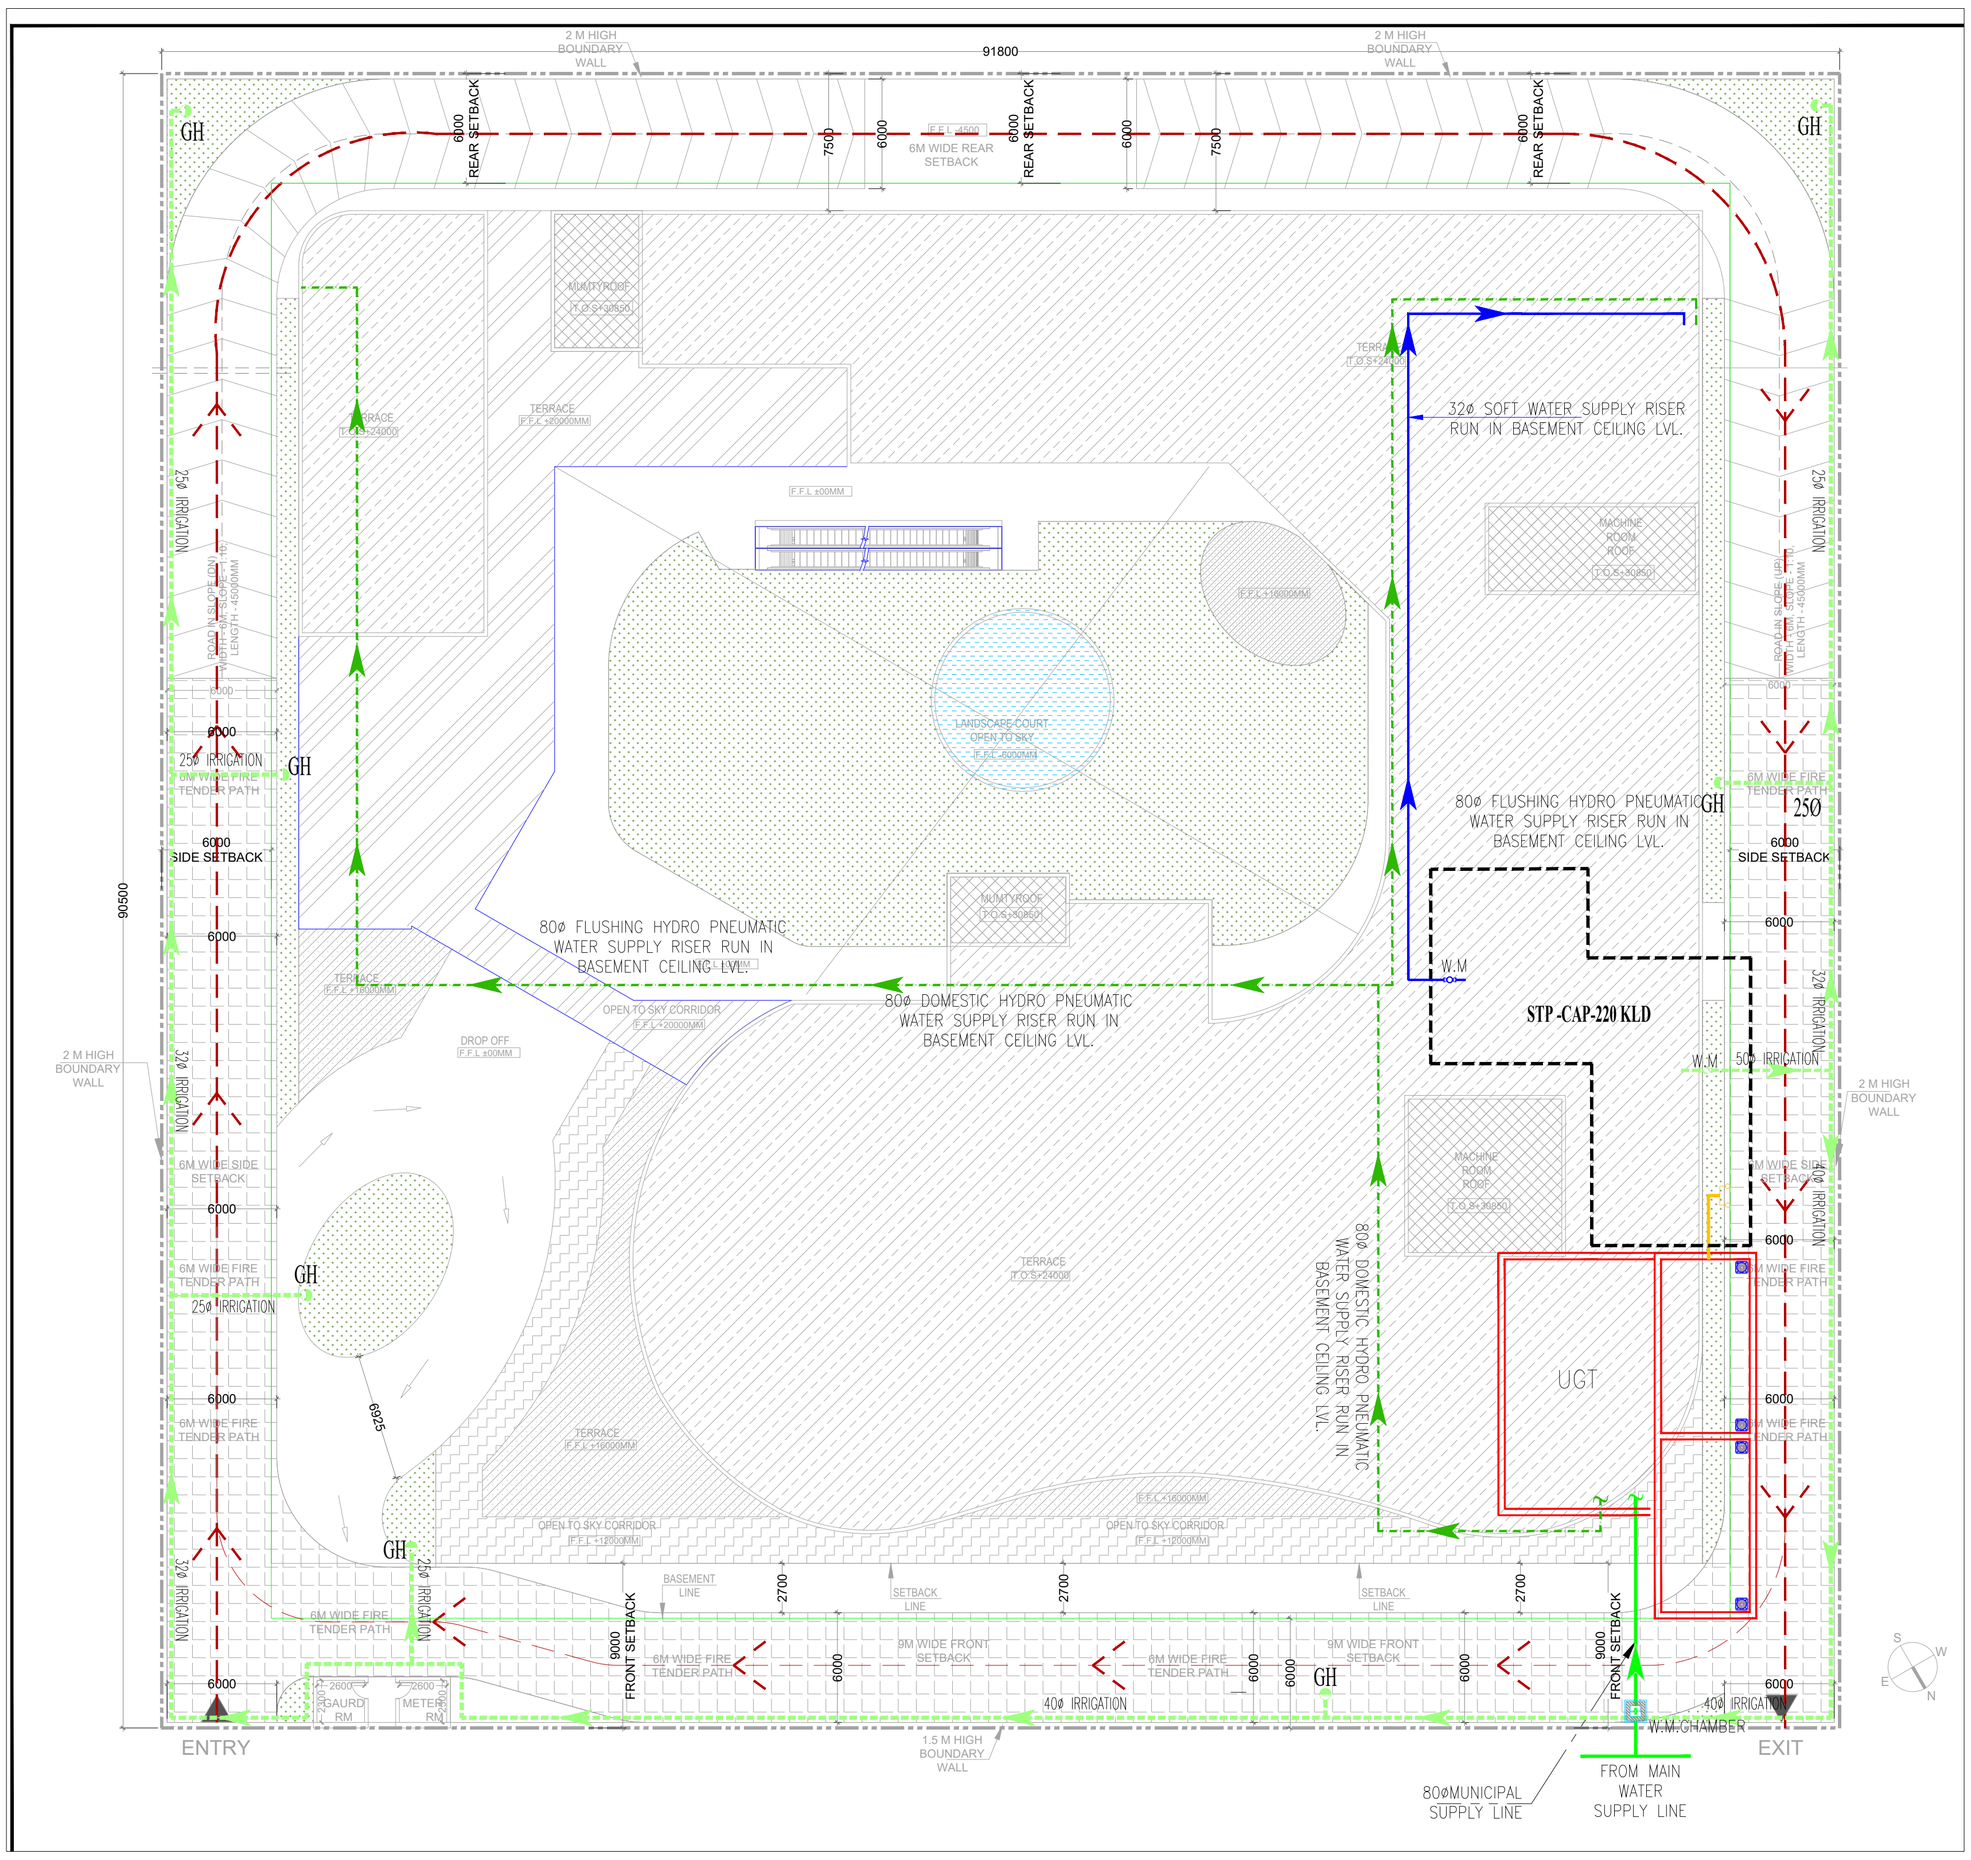

RAVI KUMAR GARG
ARCHITECT
CA/2013/58473

PLUMBING & FIRE FIGHTING CONSULTANT:-

C P A

C P Vidya and Associates
312A, UNITECH ARCADIA, SOUTH CITY-II,
SECTOR-49,NEAR PARK HOSPITAL(GURGAON)
Haryana-122018 (INDIA)
Email :- cpvidyaassociates@gmail.com

REVISED SUBMISSION
~~DRAWING~~

OWNER :

FRANKLIN INFRATECH PVT LTD
D7 ,UDYOG VIHAR, NEW ROHTAK RAOD,
NEW DELHI-110041

PROJECT:

PROPOSED COMMERCIAL DEVELOPMENT AT PLOT NO. C1-D2 SITUATED AT SEC-133, JAYPEE GREENS, WISH TOWN, NOIDA, UP

N

DRAWING TITLE :

WATER SUPPLY LAYOUT

DRG. No.

BUT/COM/WS-04

SCALE	DATE
1:150	16-09-2023
OWNER'S SIGN	ARCHITECT'S SIGN.

ACPL

DEALT BY	CHECKED BY
G.K.DHIMAN	SATYA PRAKASH