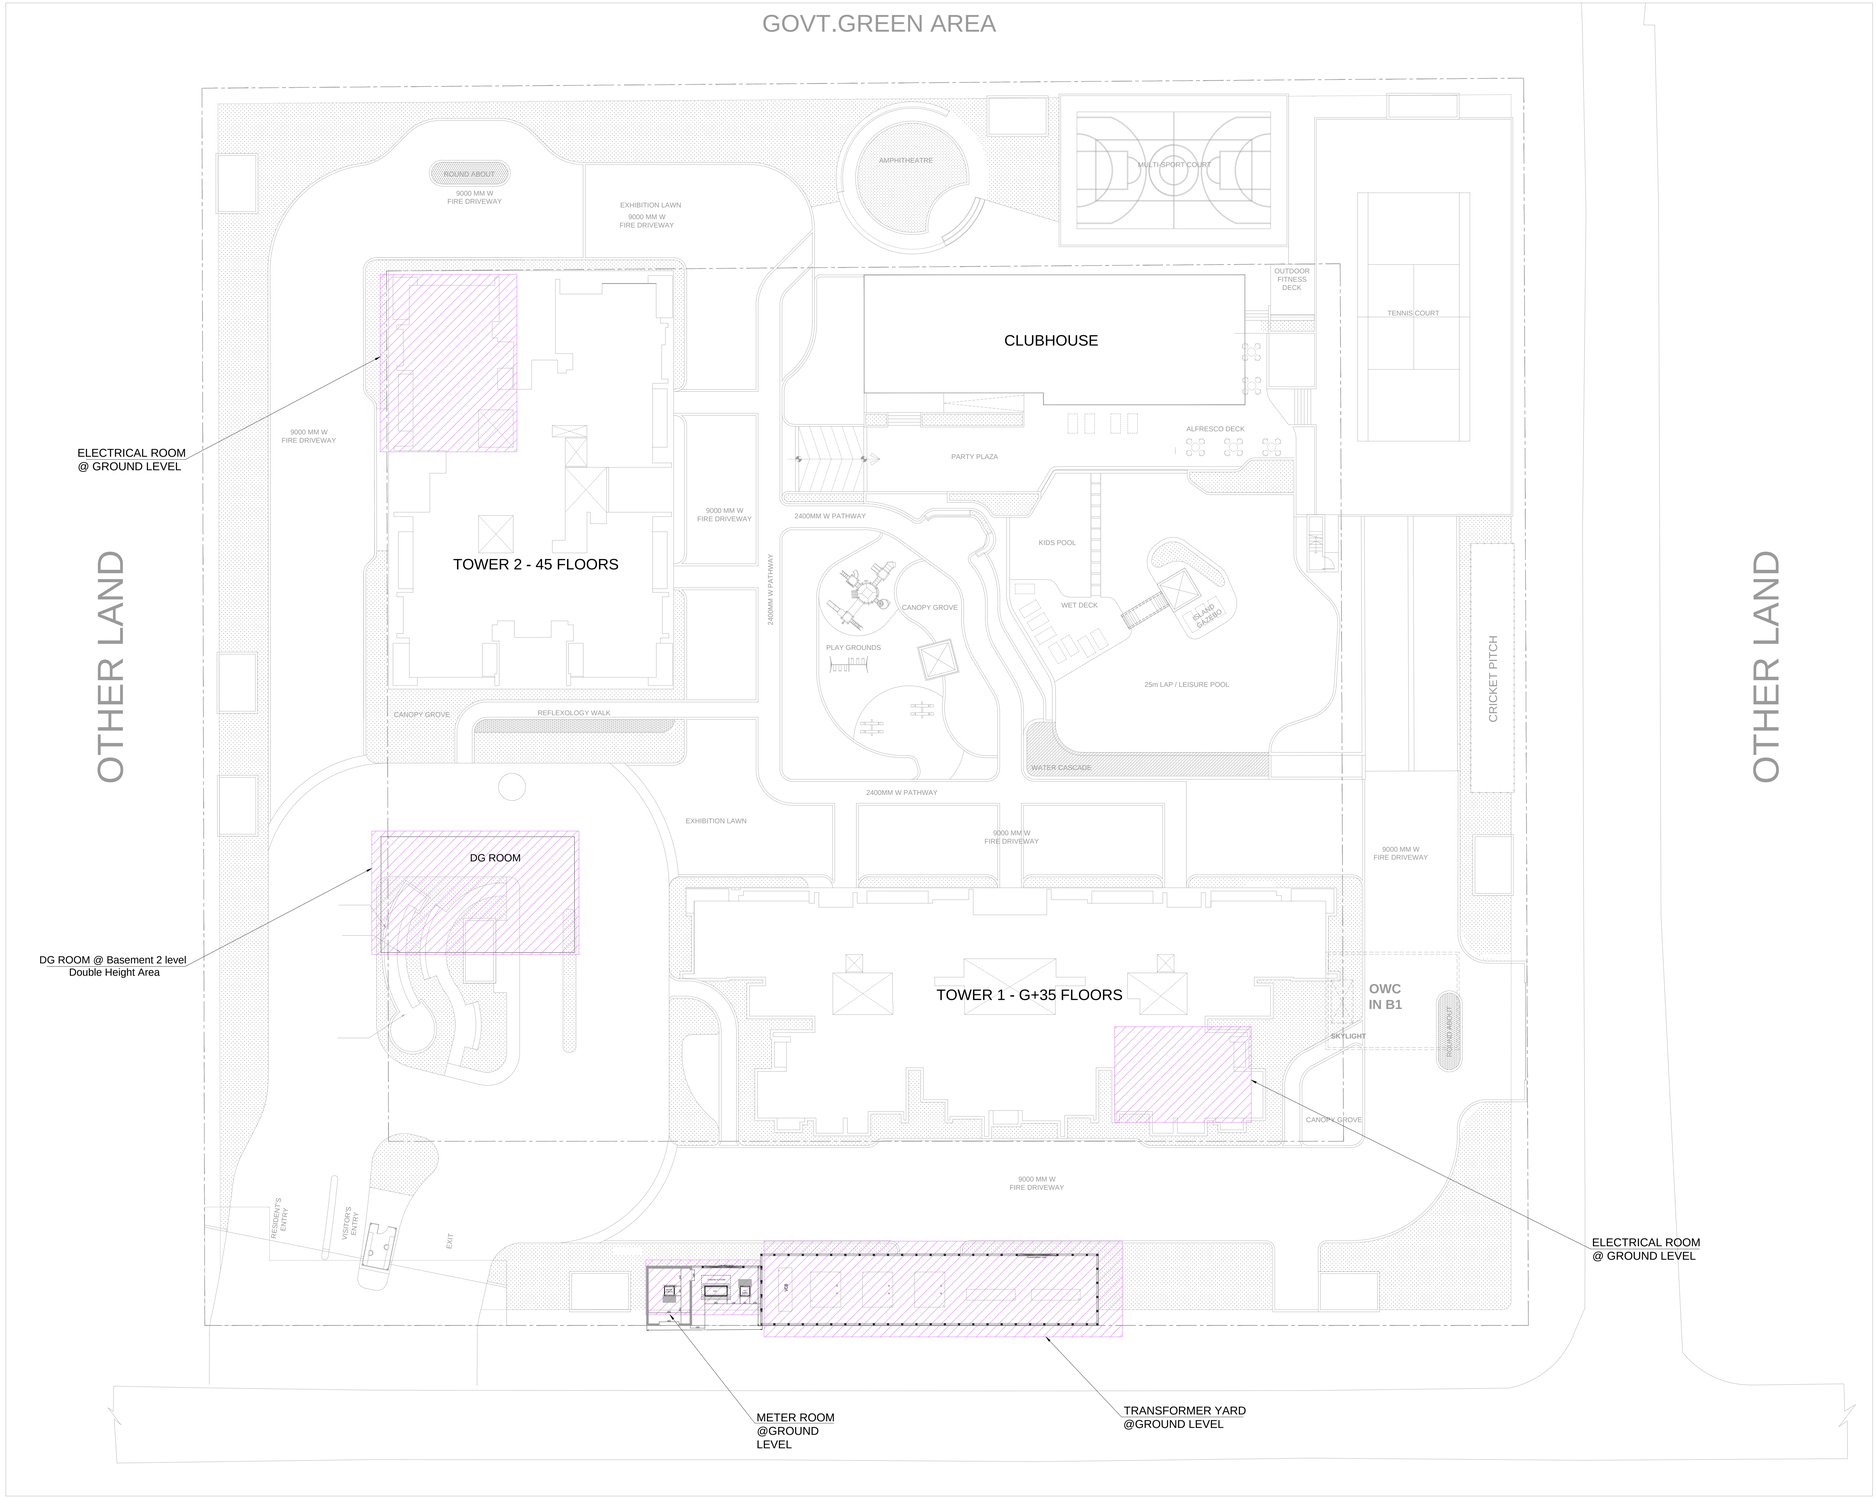

GENERAL NOTES

- ALL DIMENSIONS IN MM.
- FOLLOW WRITTEN DIMENSIONS ONLY.
- ANY DISCREPANCY NOTED IN THE DRG.SHOULD BE BROUGHT TO THE NOTICE OF THE P&E DEPT W.R.T IN SEVEN DAYS.
- THIS DRG. TO BE READ IN CONJUNCTION WITH RELEVANT ARCHITECTURAL / STRUCTURAL DRAWINGS.

KEY PLAN :-

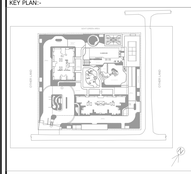

Rev	Description	Date	Issued by

SOBHA

SARAPUR-MARTHAHALLI OUTER RING ROAD
DEVARABISANAHALLI, BELANDUR POST BANGALORE-560103
TEL : (080) 49320000, E-mail: architects@sobha.com

PROJECT

Sobha Aurum
Plot No. B-255, Sector-36,
Greater Noida, Distt. Gautam Buddh Nagar
Uttar Pradesh

TITLE

ARVIND KUMAR

EXTERNAL ELECTRICAL LAYOUT

HEAD OF THE DEPARTMENT

DEVARAJA.T.H
(EVP - ELECTRICAL&HVAC)

DESIGNED	CHECKED
VISHNU PRASATH.C	HEMAVATHY.V

PROJECT CODE	RELEASED FOR	SCALE	SHEET
468	HCR	1:200	A0
NORTH	DRAWING NO.	DATE	REVISION
N	EE-101	03.05.2025	R0