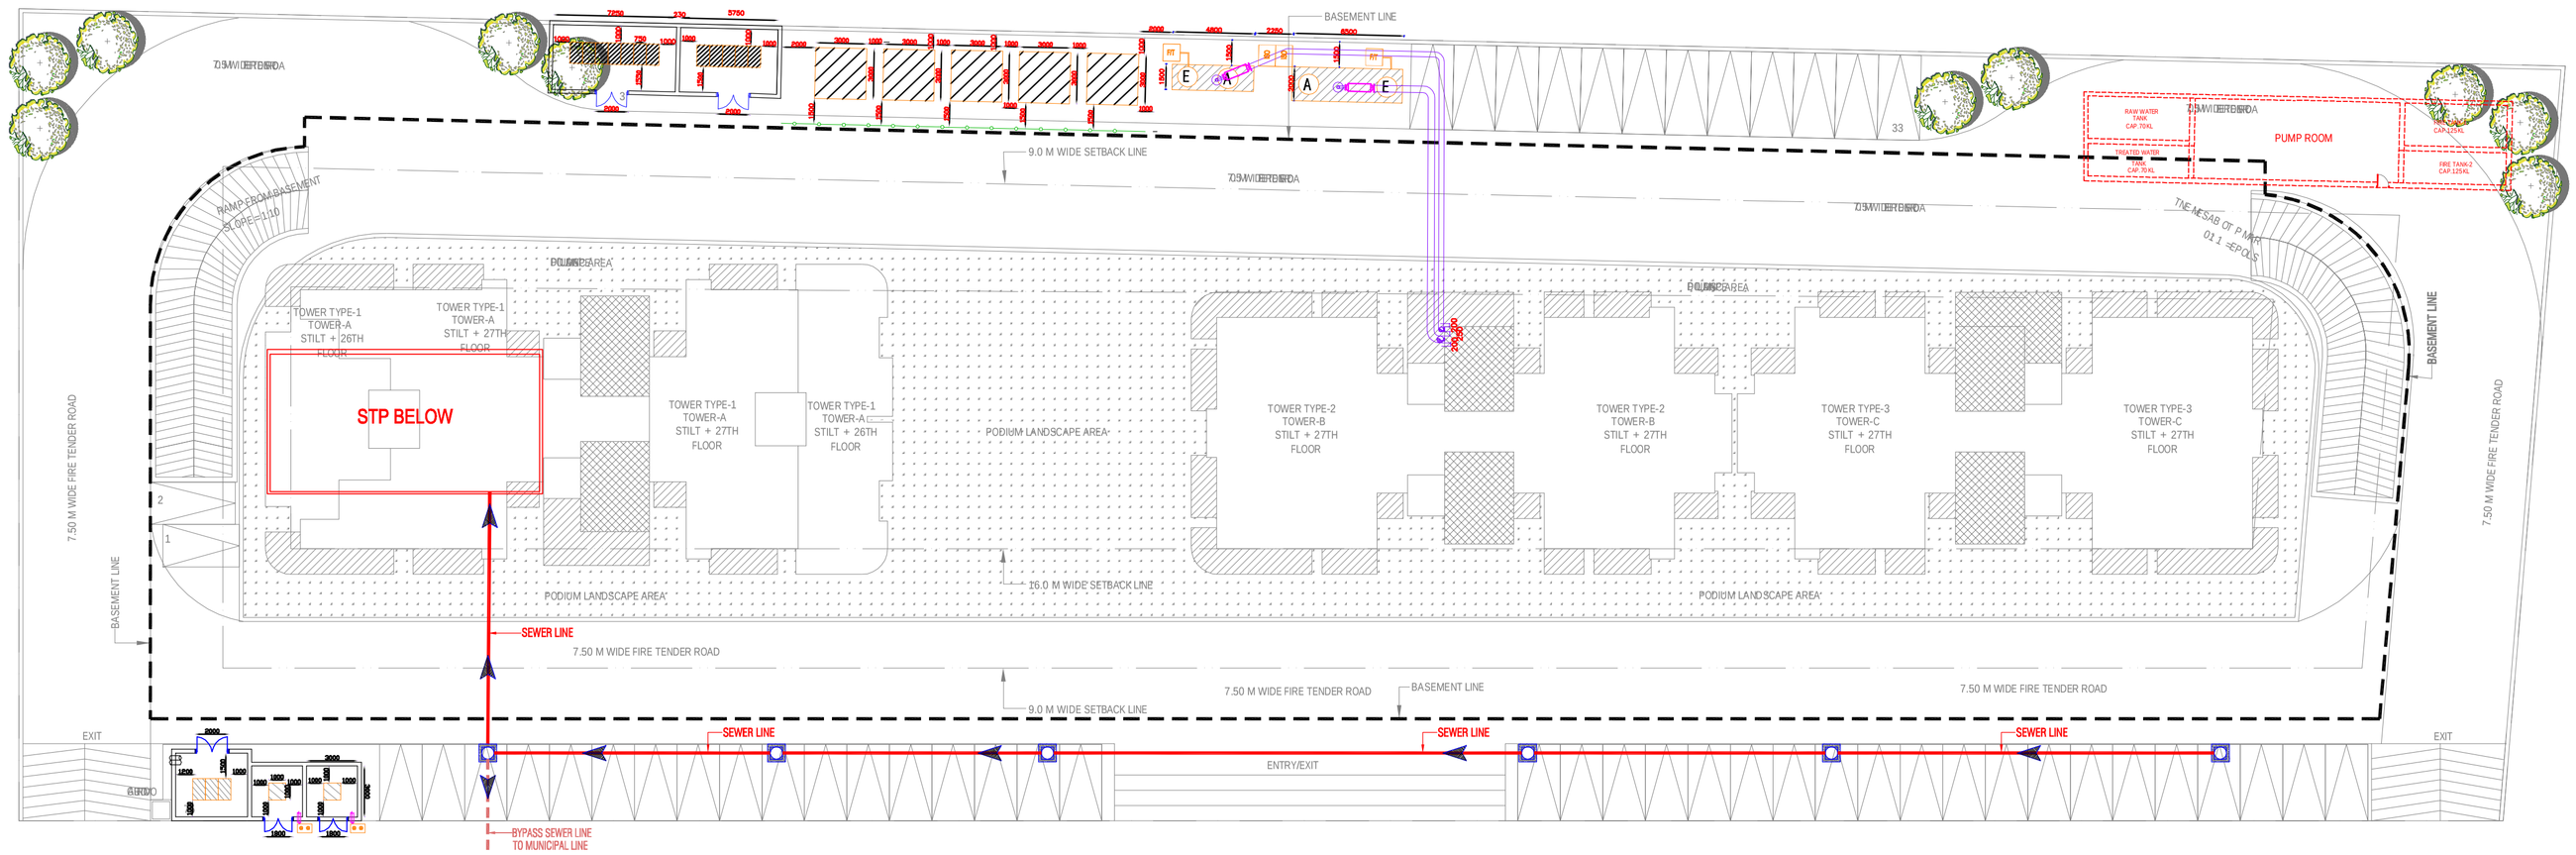

LEGEND :

S. No.	SYMBOL	DESCRIPTION
1.	M.H.	MANHOLE
2.		SEWER LINE
3.		BYPASS MANHOLE
4.		BYPASS SEWER LINE
5.		BASEMENT LINE

N

Rev. no.	Date	Revision
..	..	..

Project
EXPRESS ONE
AT PLOT NO 14 /COM-2, VASUNDHARA,GHAZIABAD

Title
SITE PLAN

Subtitle
EXTERNAL SEWERAGE SYSTEM

Drawing released for
- ☐ APPROVAL
- ■ SUBMISSION
- ☐ ADVANCE COPY
- ☐ CONSTRUCTION

Drg. no. EXPRESS ONE / EX / S-01
Drawn by Kulwant
Scale 1 : 250
Designed by R.K.
Date Jan. 2019
Checked by Anand Havelia

Architects
4TH DIMENSION
ARCHITECTURE INTERIORS PLANNING
http://www.4d-arch.com
C-17, Basement, ANAND NIKETAN,
New Delhi - 110 021 INDIA
PHONES : +91.11.41661137 +91.9810861137
FAX: +91.11.42705425 E.MAIL : mail@4d-arch.com

Services Consultant
Consummate Engineering Services (P) Ltd.
cespl
Noida Office : B - 67, Sector - 67, Noida - 201 301
Tel : (0120)6943500 (23 Lines)
Lko. Office : R 006, Rohtas Plumeria, Gomti Nagar, Lucknow
e mail : mail@cespl.in, website : www.cespl.in