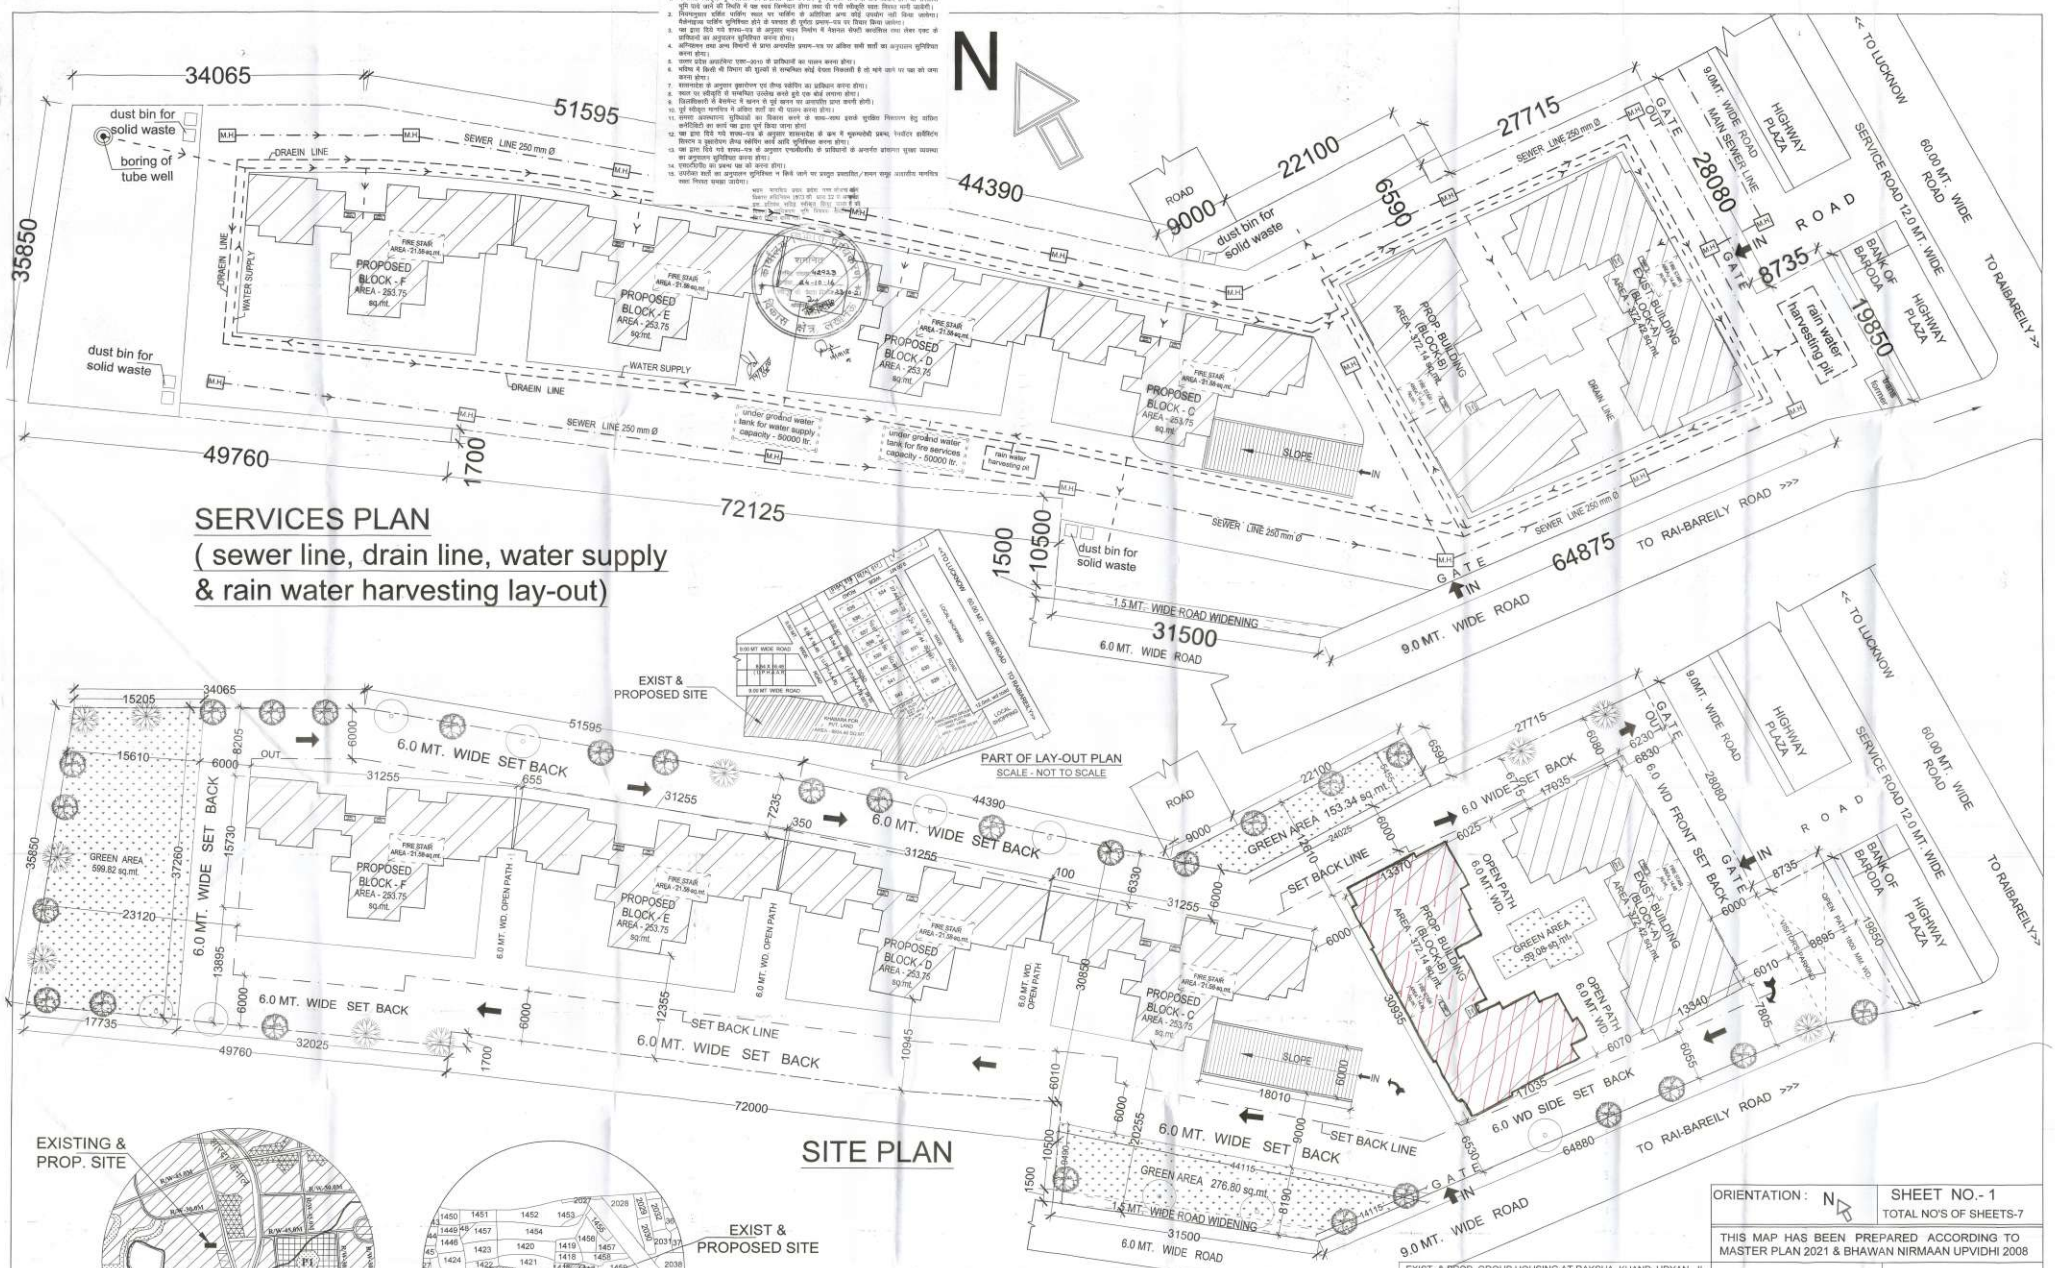

ORIENTATION : N

SHEET NO.- 1
TOTAL NO'S OF SHEETS-7

THIS MAP HAS BEEN PREPARED ACCORDING TO MASTER PLAN 2021 & BHAWAN NIRMAAN UPVIDHI 2008

EXIST. & PROP. GROUP HOUSING AT RAKSHA KHAND, UDYAN - II, RAIBAREILY ROAD LKO. AT GROUP HOUSING PLOT & RES. PLOT NO. - 527, & LAND KHASARA NO. - 1415, 1413/1, & 1430 VILL. - HAIBAT-MAU MAWAIYA, TEHSIL - SAROJANI NAGAR, DISTT. - LUCKNOW

OWNER & DEVELOPERS:-
1. Mr. Lallu Singh Yadav S/o Mr. Ram Lal
2. Mr. Anar Singh Yadav S/o Mr. Ram Lal
3. Mrs. Sangita Yadav W/o Mr. Lallu Singh
4. Mrs. Shashi Prabha D/o Mr. Indra Kumar
5. SURYA INTERNATIONAL PRIVATE LIMITED COMPANY (Director - Mr. Ashish Panday)
6. Mr. Noumi Lal Yadav S/o Mr. Jagdev Yadav

(Lallu Singh Yadav) (Anar Singh Yadav)
(Sangita Yadav) (Shashi Prabha)
(Ashish Panday) (Noumi Lal Yadav)
OWNER'S SIGNATURE

Ar. Arjun Kumar Singh
A.I.I.A./M.C.A.
CA - 05/29782
ARCHITECT'S SIGNATURE