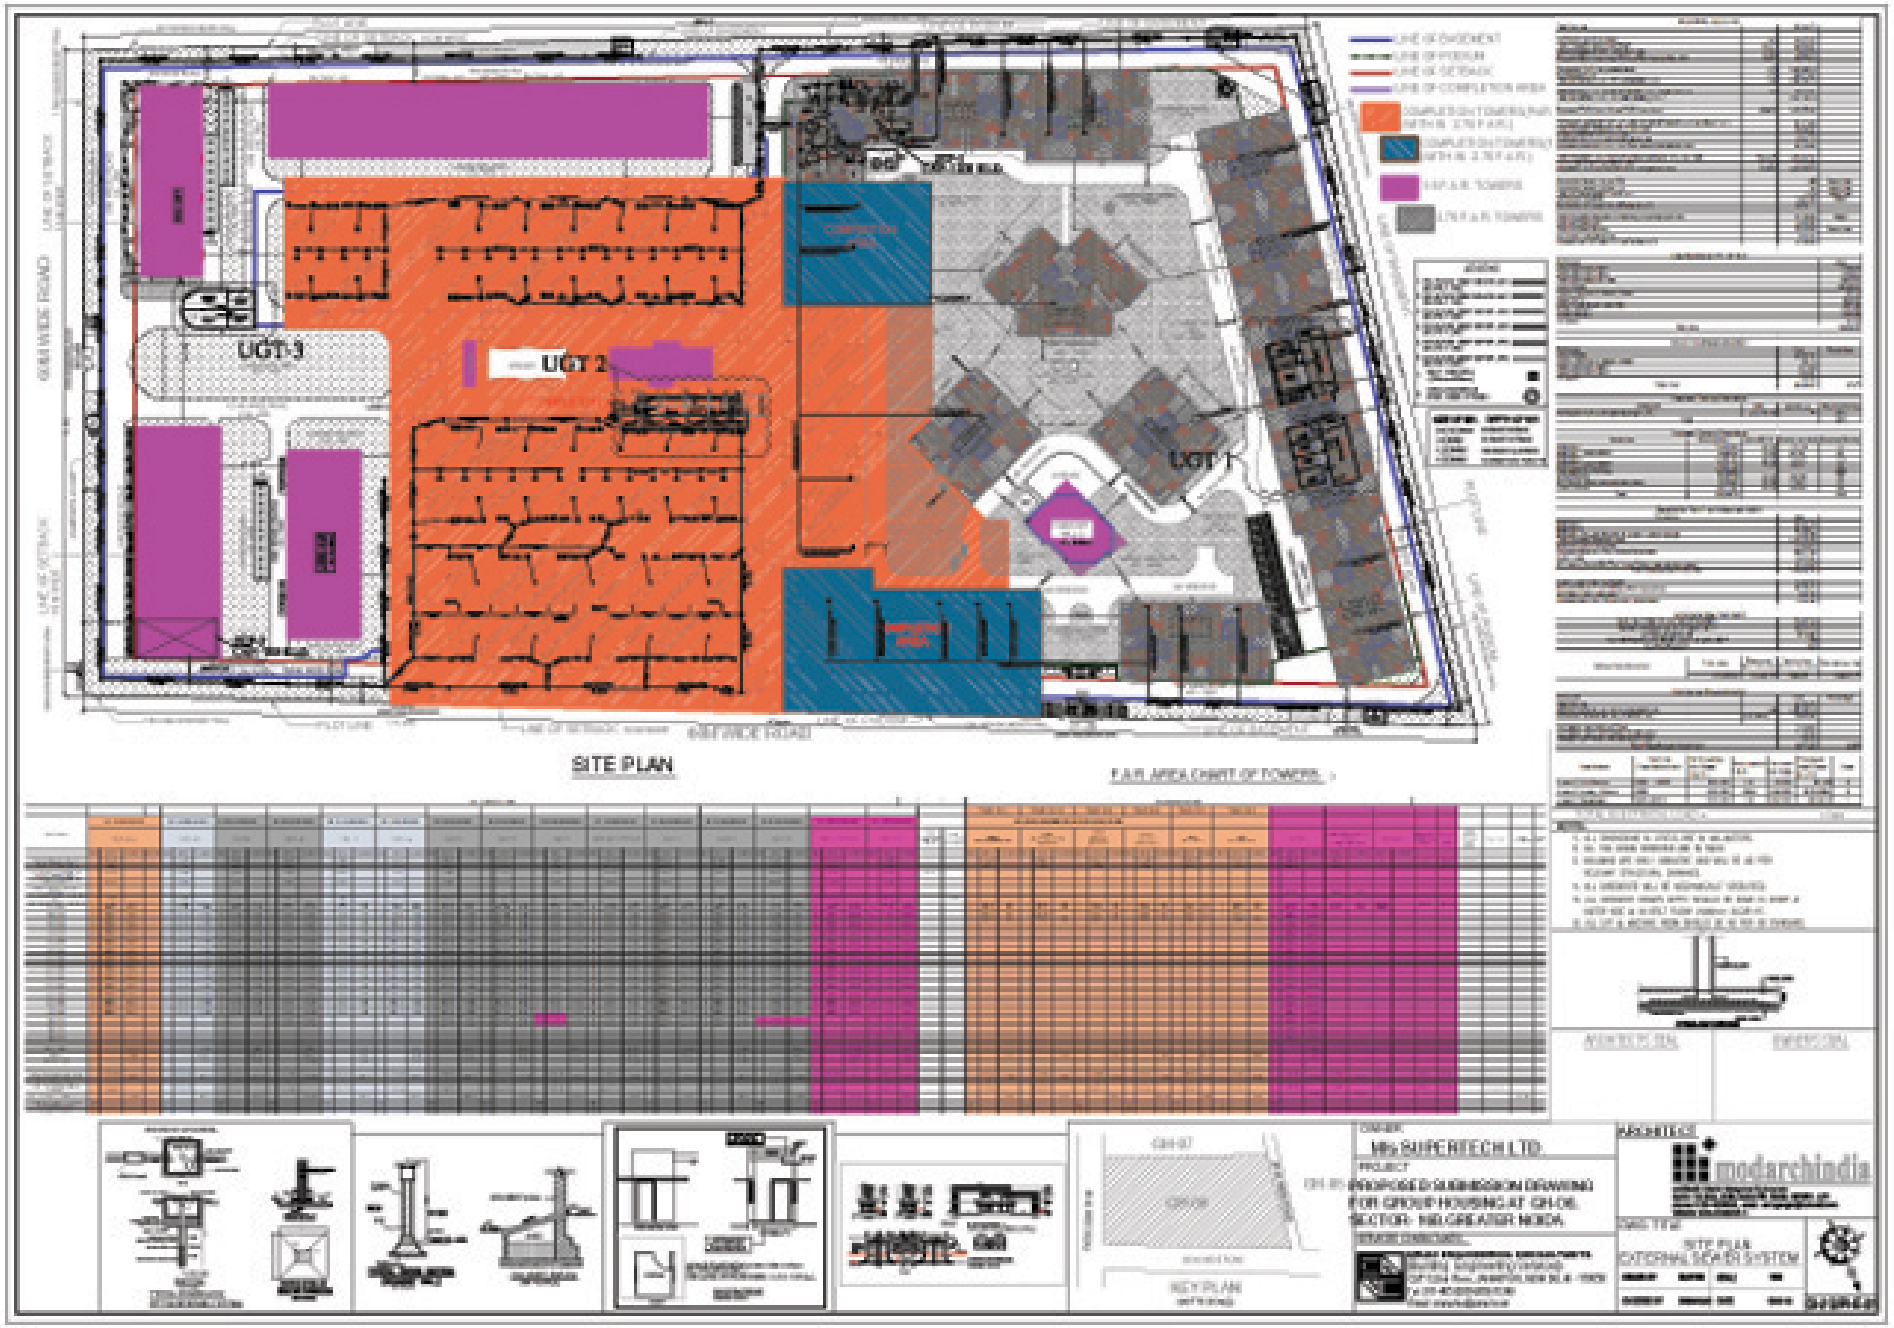
SITE PLAN
F.A.R. AREA CHART OF TOWERS
UGT-1
UGT-2
UGT-3
60M WIDE ROAD
KEY PLAN
OWNER
M/s SUPERTECH LTD.
PROJECT
PROPOSED SUBMISSION DRAWING
FOR GROUP HOUSING AT GH-08,
SECTOR- 16B, GREATER NOIDA
ARCHITECT
modarchindia
SITE PLAN
EXTERNAL SEWER SYSTEM