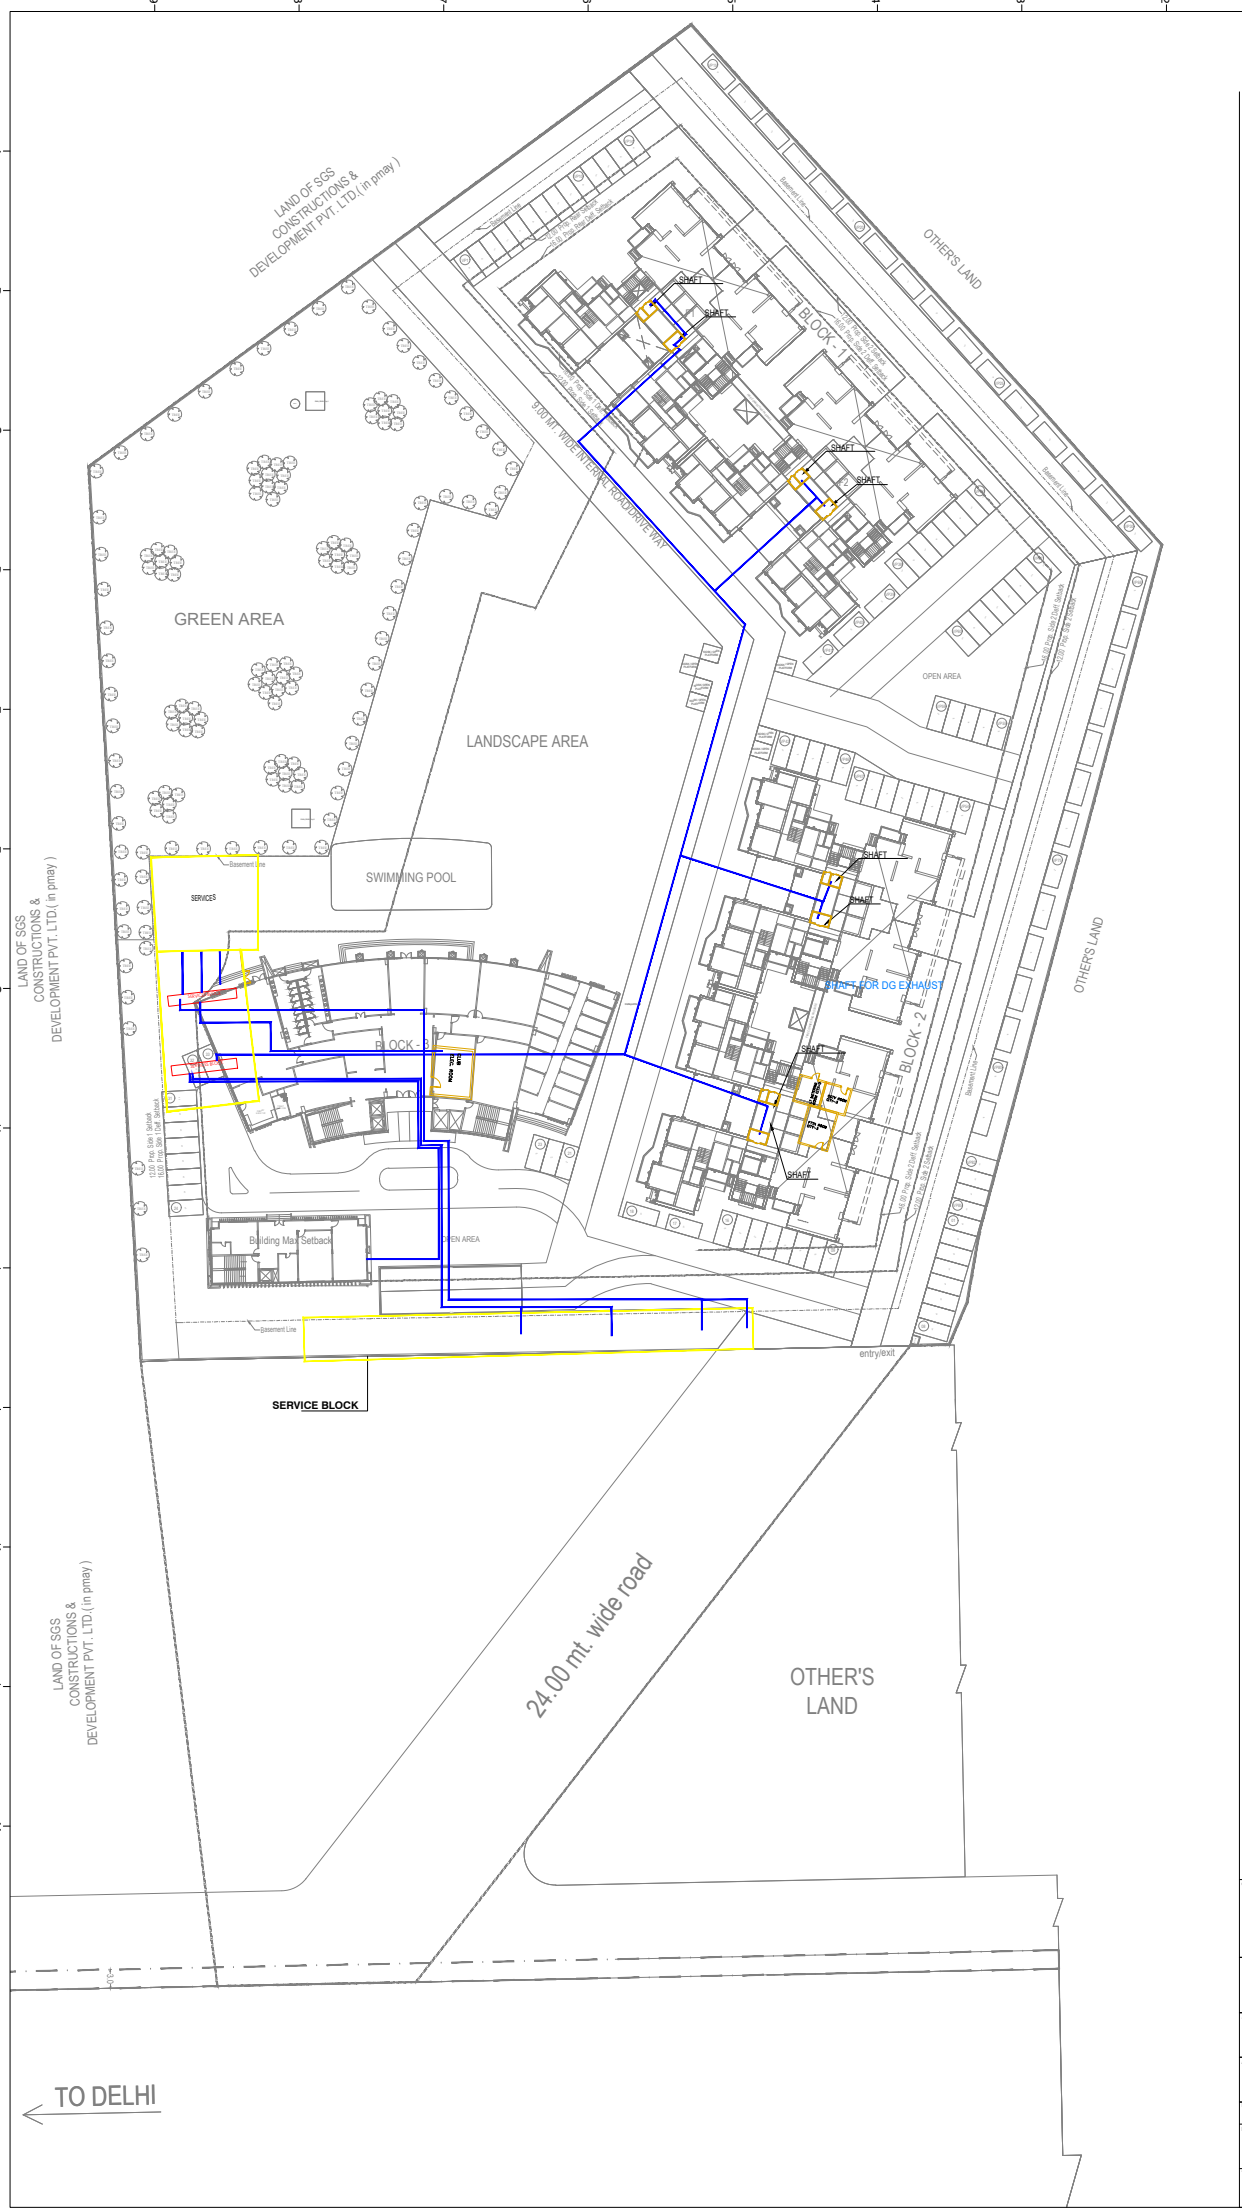

Client:

Prestige GROUP

Architect
Hafeez
Contractor

29A Sonawala building,
Bank Street,
Fort,
Mumbai 400 023
Tel : 2266 1920
kwt@hcontractor.com
www.hafeezcontractor.com

Service Engineer - MEP :

Proion Consultants Private Limited
Building Services - MEP Consulting B2,
Sukhdev Vihar,
New Delhi 110 025, India.Tel: 011-2632 440 www.proion.net

Engineer - Structure :

Civtech Consultants (P) Ltd.
A-45, Sector-4, Noida
201301 , Uttar Pradesh
Office 0120-2544084

Issued:

SUBMISSION DRAWINGS

Project :

MAYFLOWER AT THE PRESTIGE CITY - INDRAPURAM

Building :

Title :

ELECTRICAL SUPPLY LAYOUT