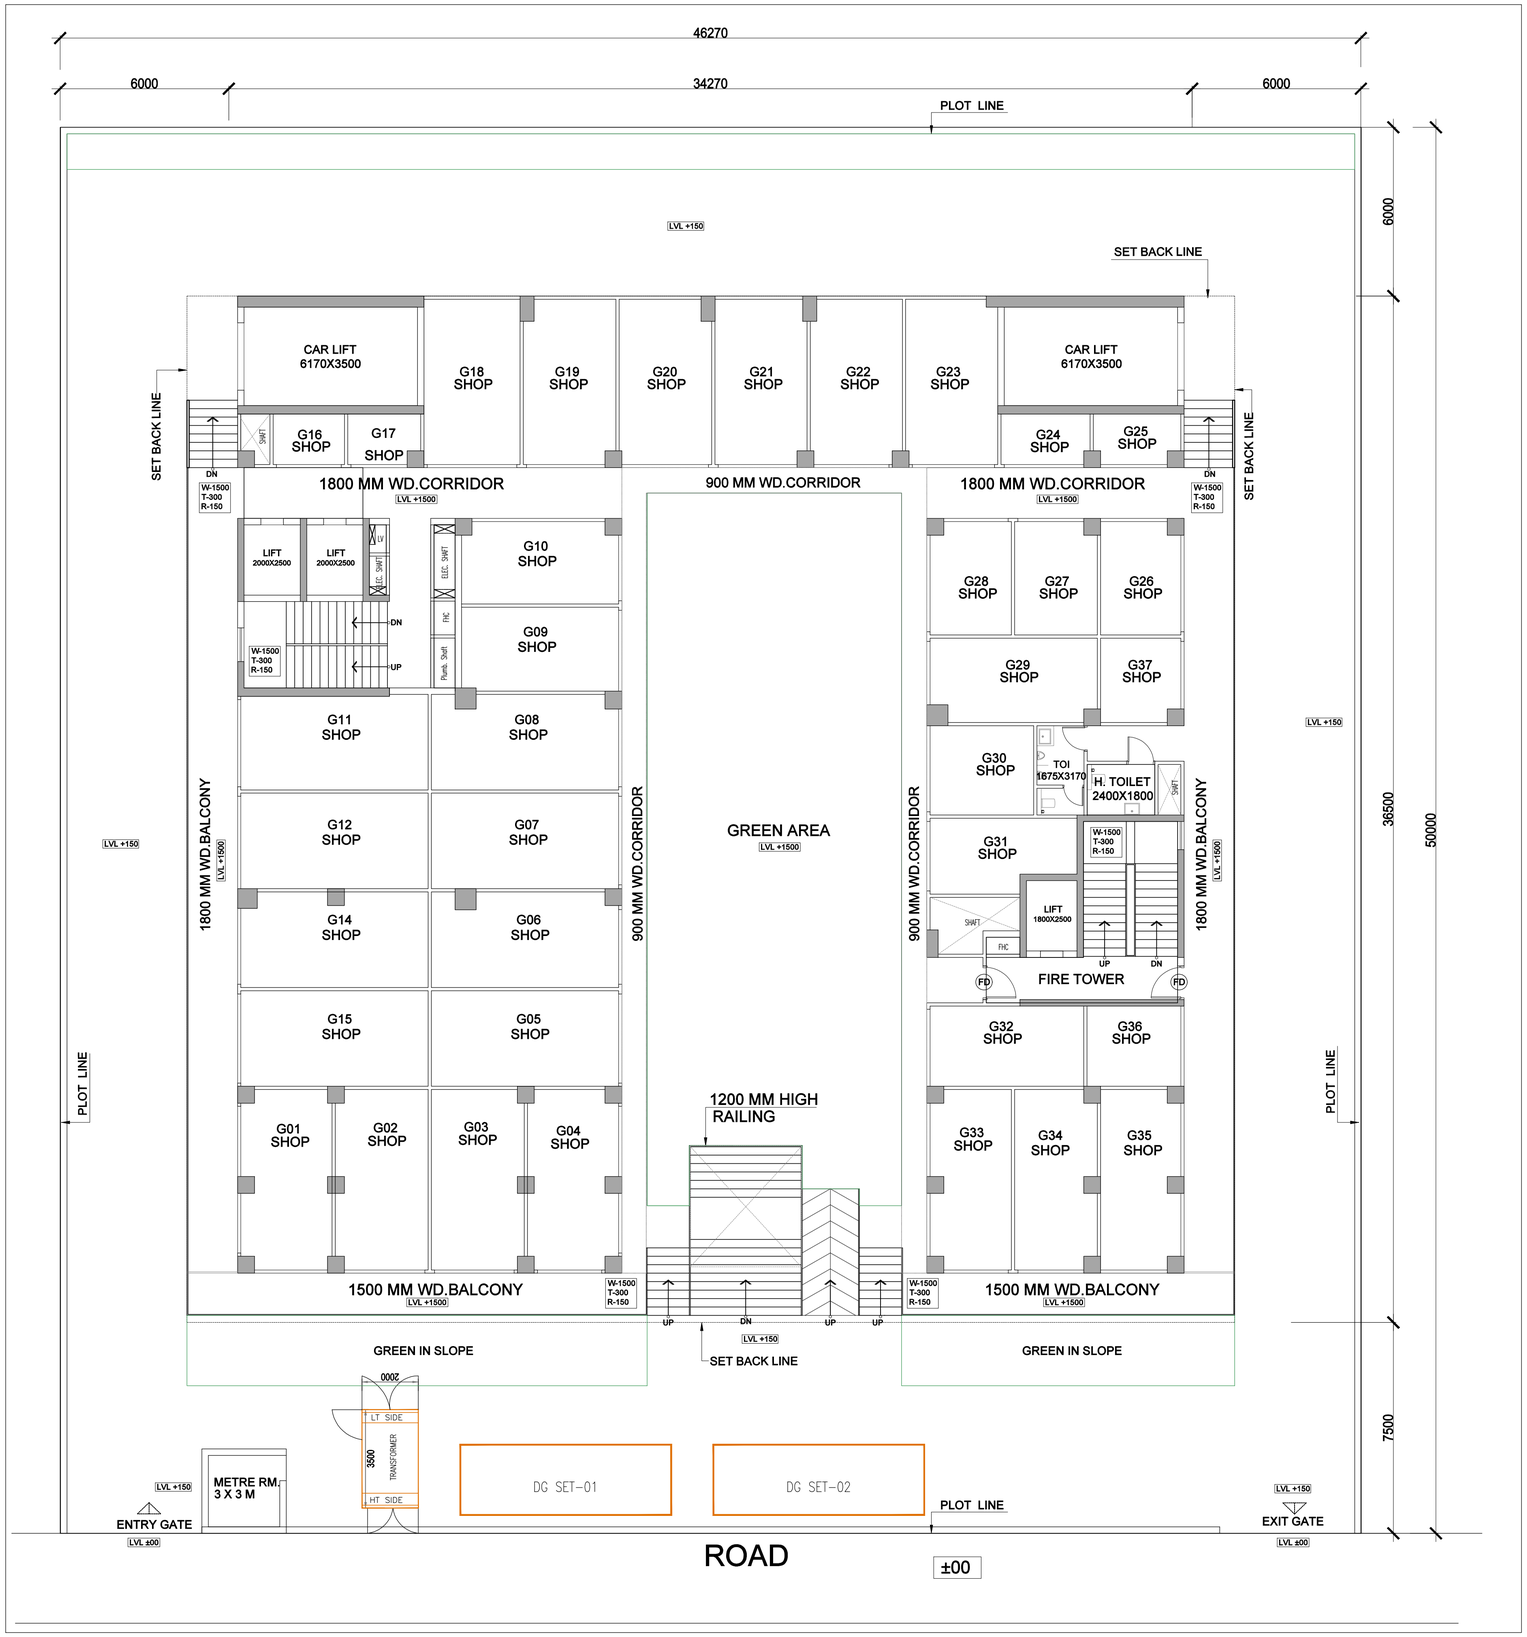

PROJECT :	PROPOSED COMMERCIAL BUILDING " GREEN DELTA SQUARE II" AT PLOT NO. SLC-8/G/6; SECTOR-DELTA-II, GREATER NOIDA
CLIENT :	M/S BABA PROJECTS PRIVATE LIMITED.
TITLE :	GROUND FLOOR PLAN ELECTRICAL LAYOUT
DRG.NO.-	EL-01

ARCHITECTS
ARCHITECTS & PLANNERS
MANISH JAIN AND ASSOCIATES
E-131, East Of Kailash, New Delhi-110065
T : 011-41084019,
E : info@manishjainassociates.com
ar.manishjain@gmail.com

ARCHITECT'S SIGN | OWNER'S SIGN

MANISH JAIN
(ARCHITECT)
Regd. No.- CA/2001/28163
E-131, East of Kailash,
Lower Ground Floor,
New Delhi-110065