1. STP
(SWAB TECHNOLOGY)

2. ELECT./GEN. ROOM

3. WATER TANK (UGT)

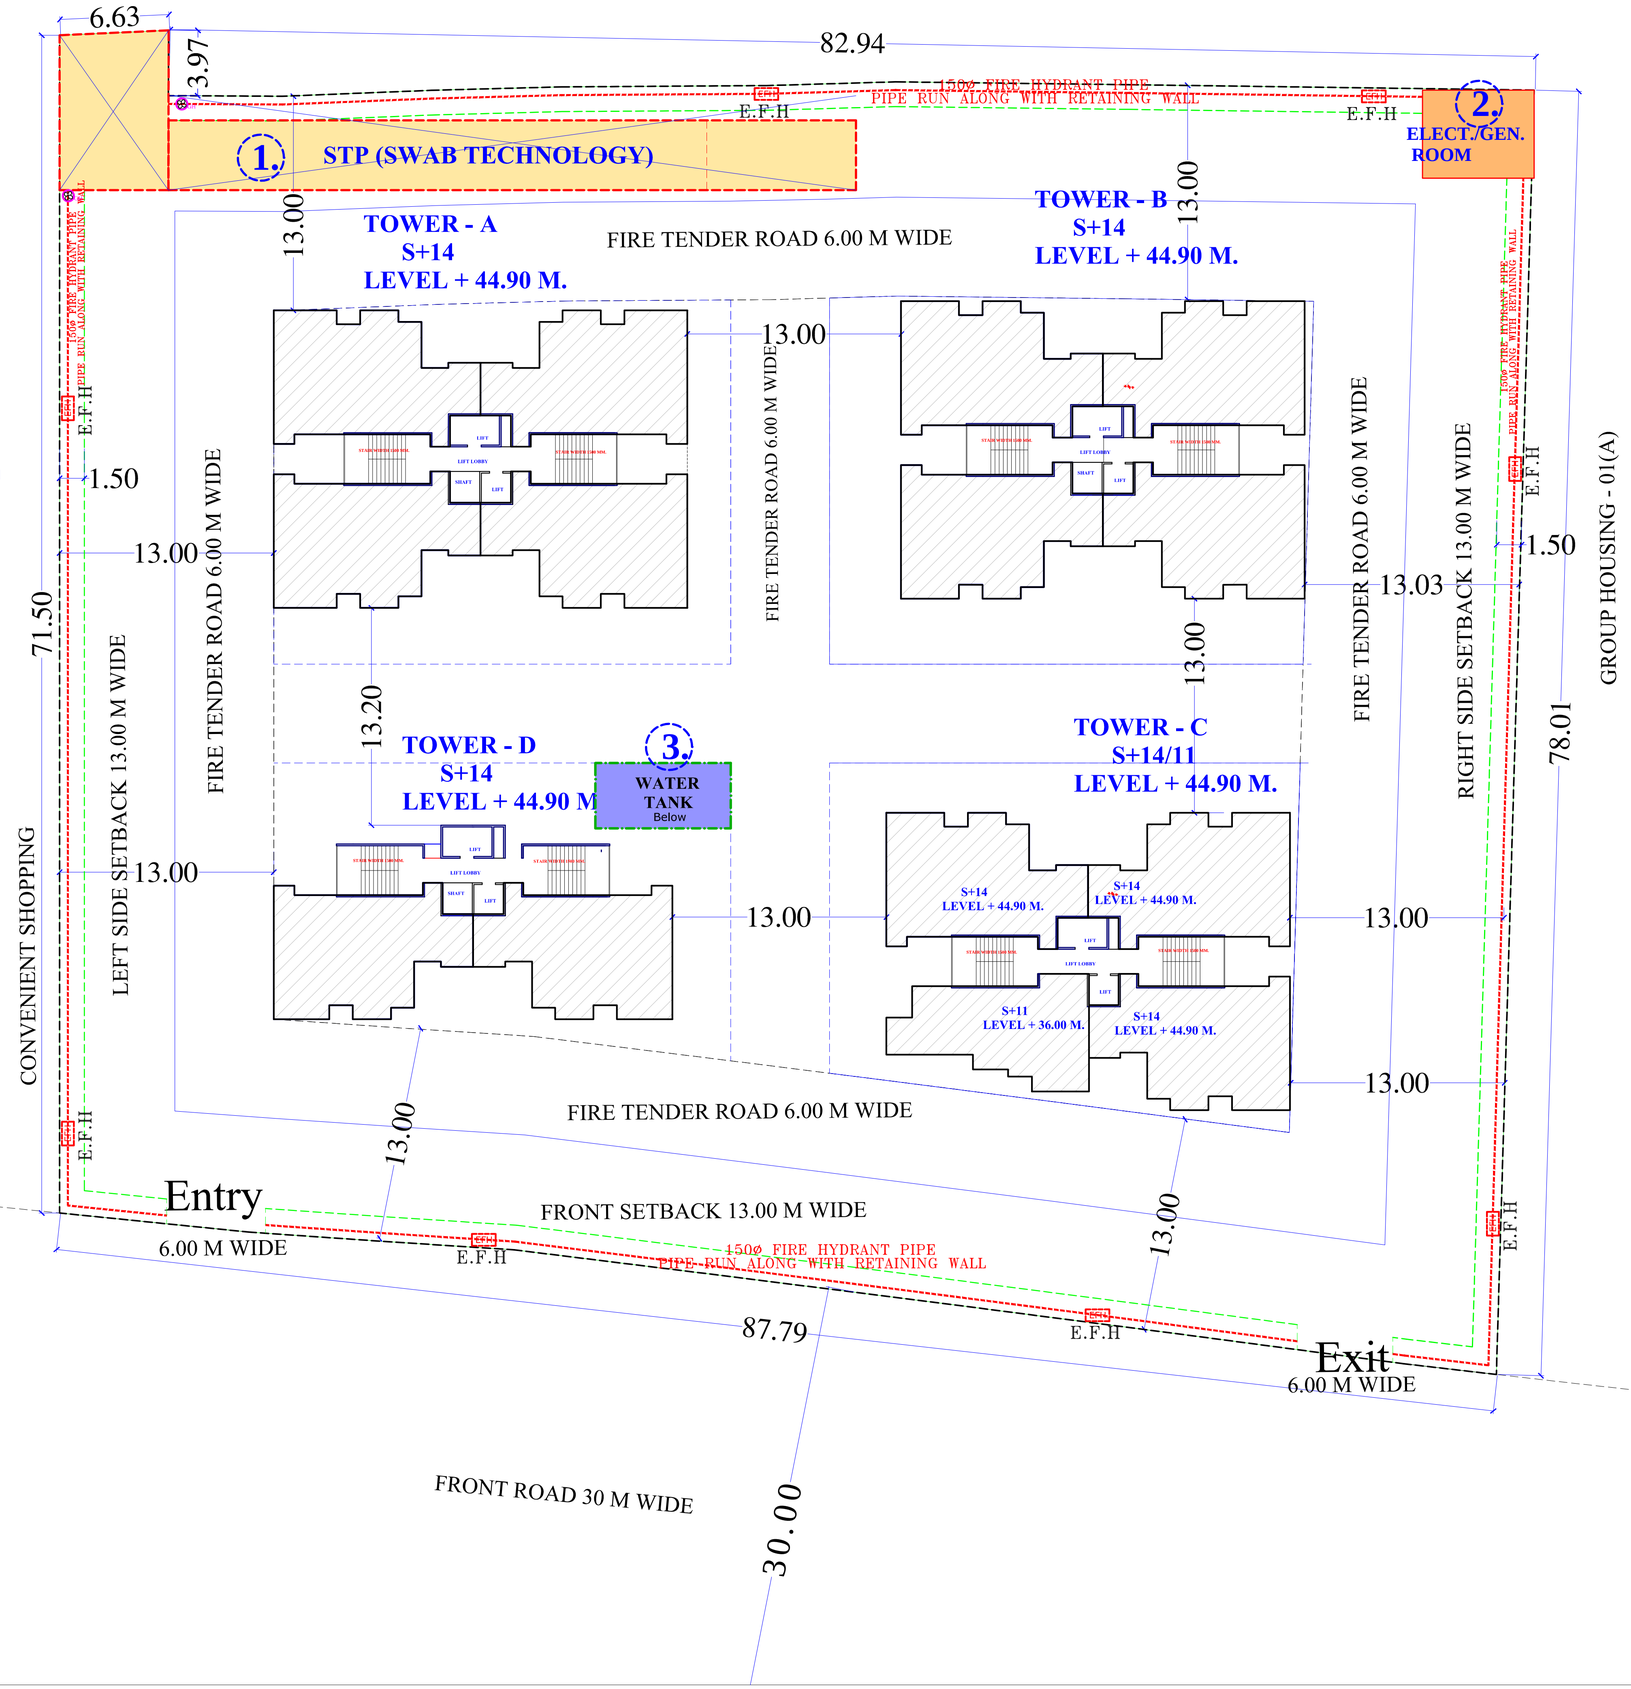

Title	SITE PLAN
Dated	Aug. 2021
Signature	ARCH. RAKESH VASUDEVA MCA REG. NO CA/94/17500 J-59, Gft. Sec-84, Fbd. M : 9310112455, 9910913455
	ARCHITECT — AUTH. SIGNATORY/OWNER
Project	GROUP-HOUSING, SULTANPUR ROAD, LUCKNOW.
Promoters	M/s. AAKANSHA INFRATECH.

PROPOSED BUILDING PLAN OF GROUP - HOUSING (GH-1) MEASURING 1.597 Acs. FALLING IN INTEGRATED TOWNSHIP PINTAIL PARK CITY, SULTANPUR ROAD, LUCKNOW.
FOR : M/s. AAKANSHA INFRATECH