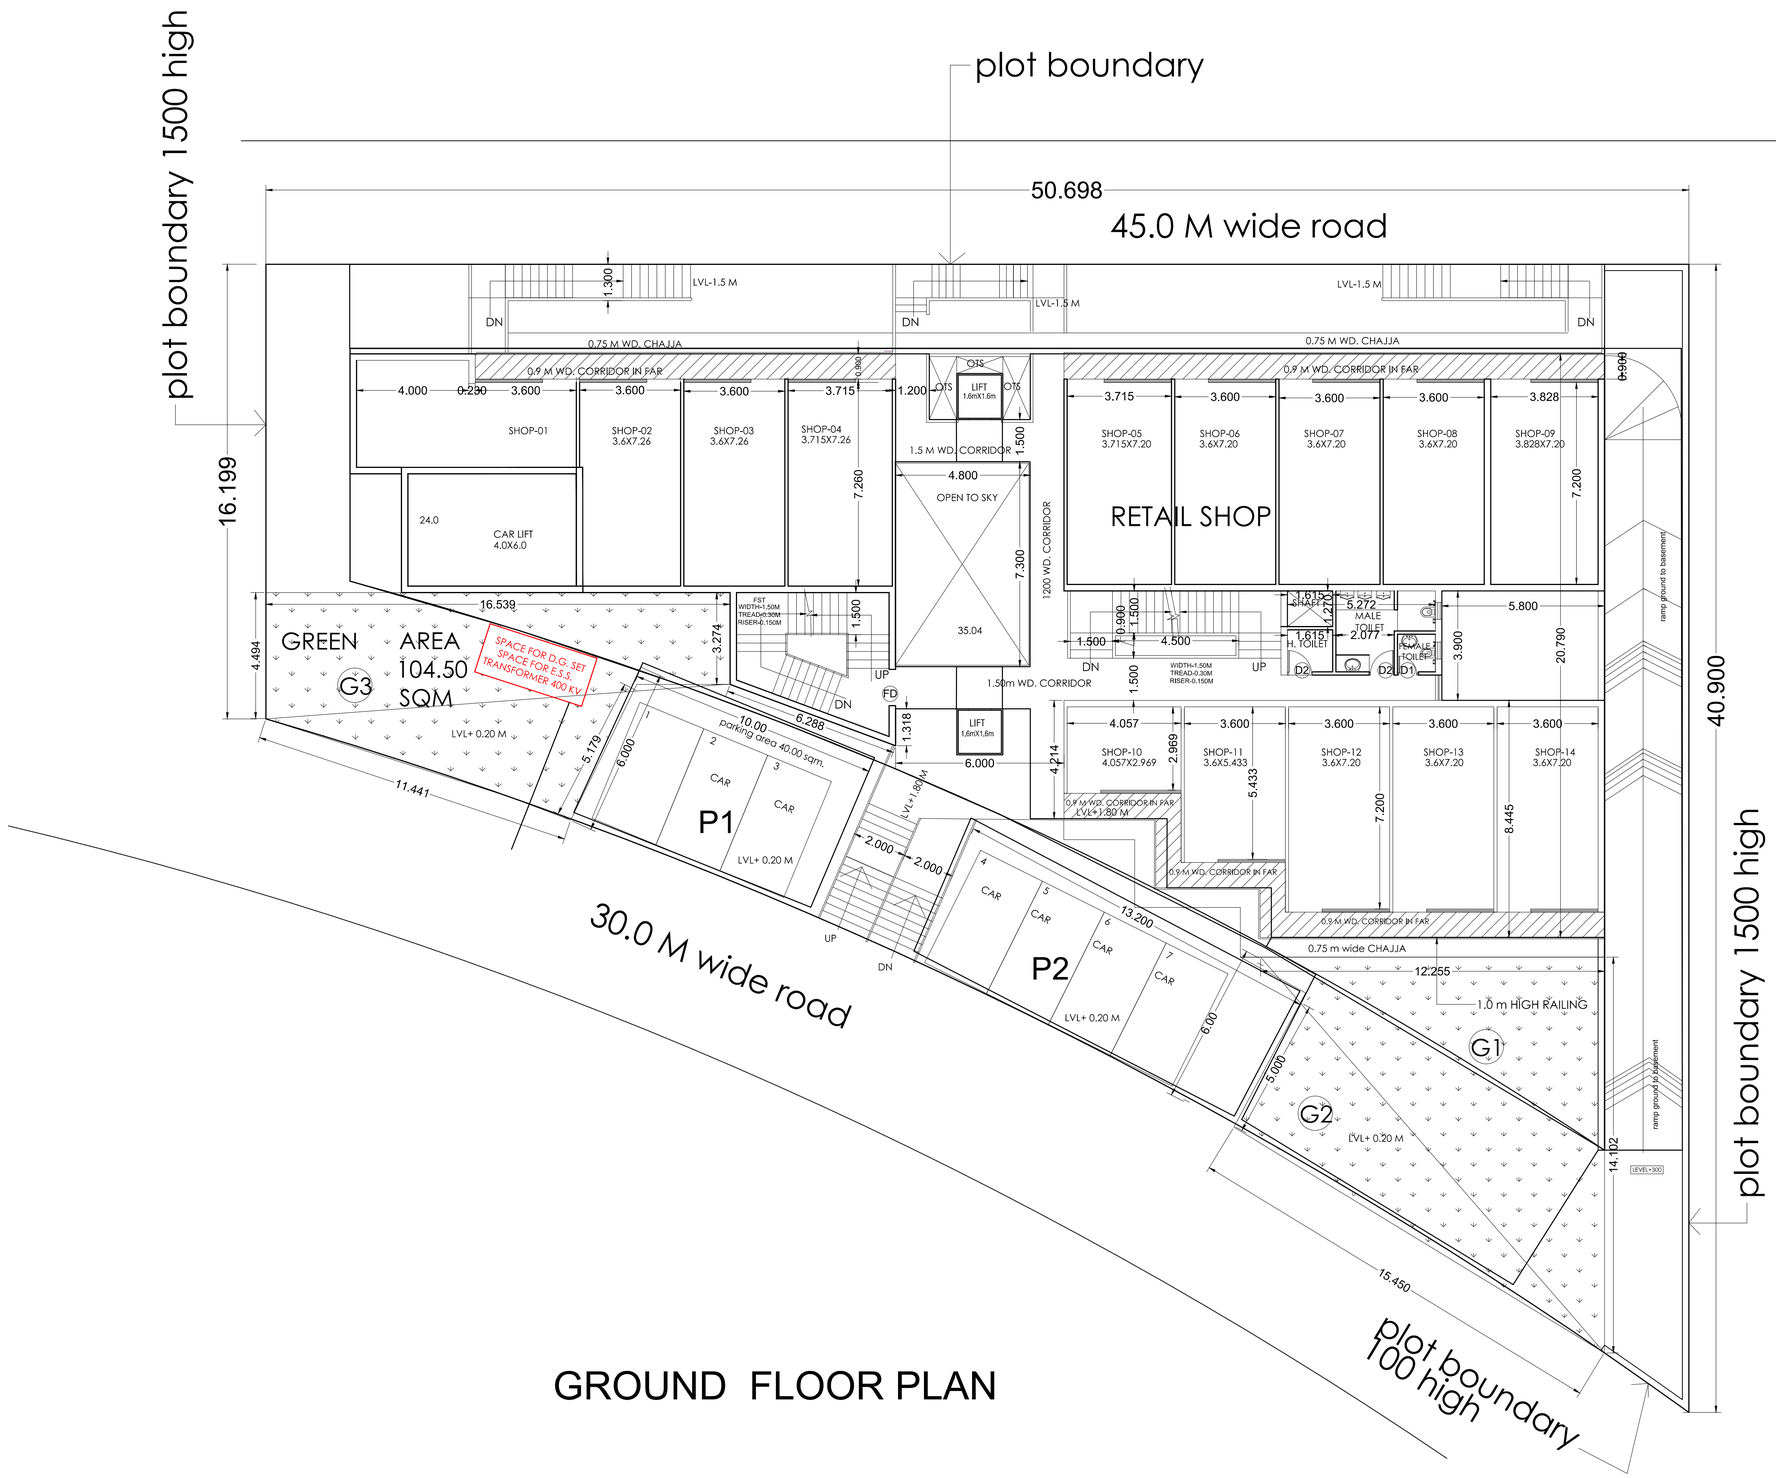

GROUND FLOOR PLAN

OWNER SIGN.

PROJECT

PROPOSED COMMERCIAL
"SVG GALLERIA" FOR M/s SVG GALLERIA (P) LTD.
AT PLOT NO.-C1-L SECTOR-131,
JAYPEE GREENS WISH TOWN, NOIDA (UP).

DRAWING:

(ELECTRICITY PLAN)
(SERVICES DRAWING)

PANKAJ NATH ANDLEY
B. ARCH A.I.I.A.
ARCHITECT CA/99/24866