PRODUCED BY AN AUTODESK EDUCATIONAL PRODUCT

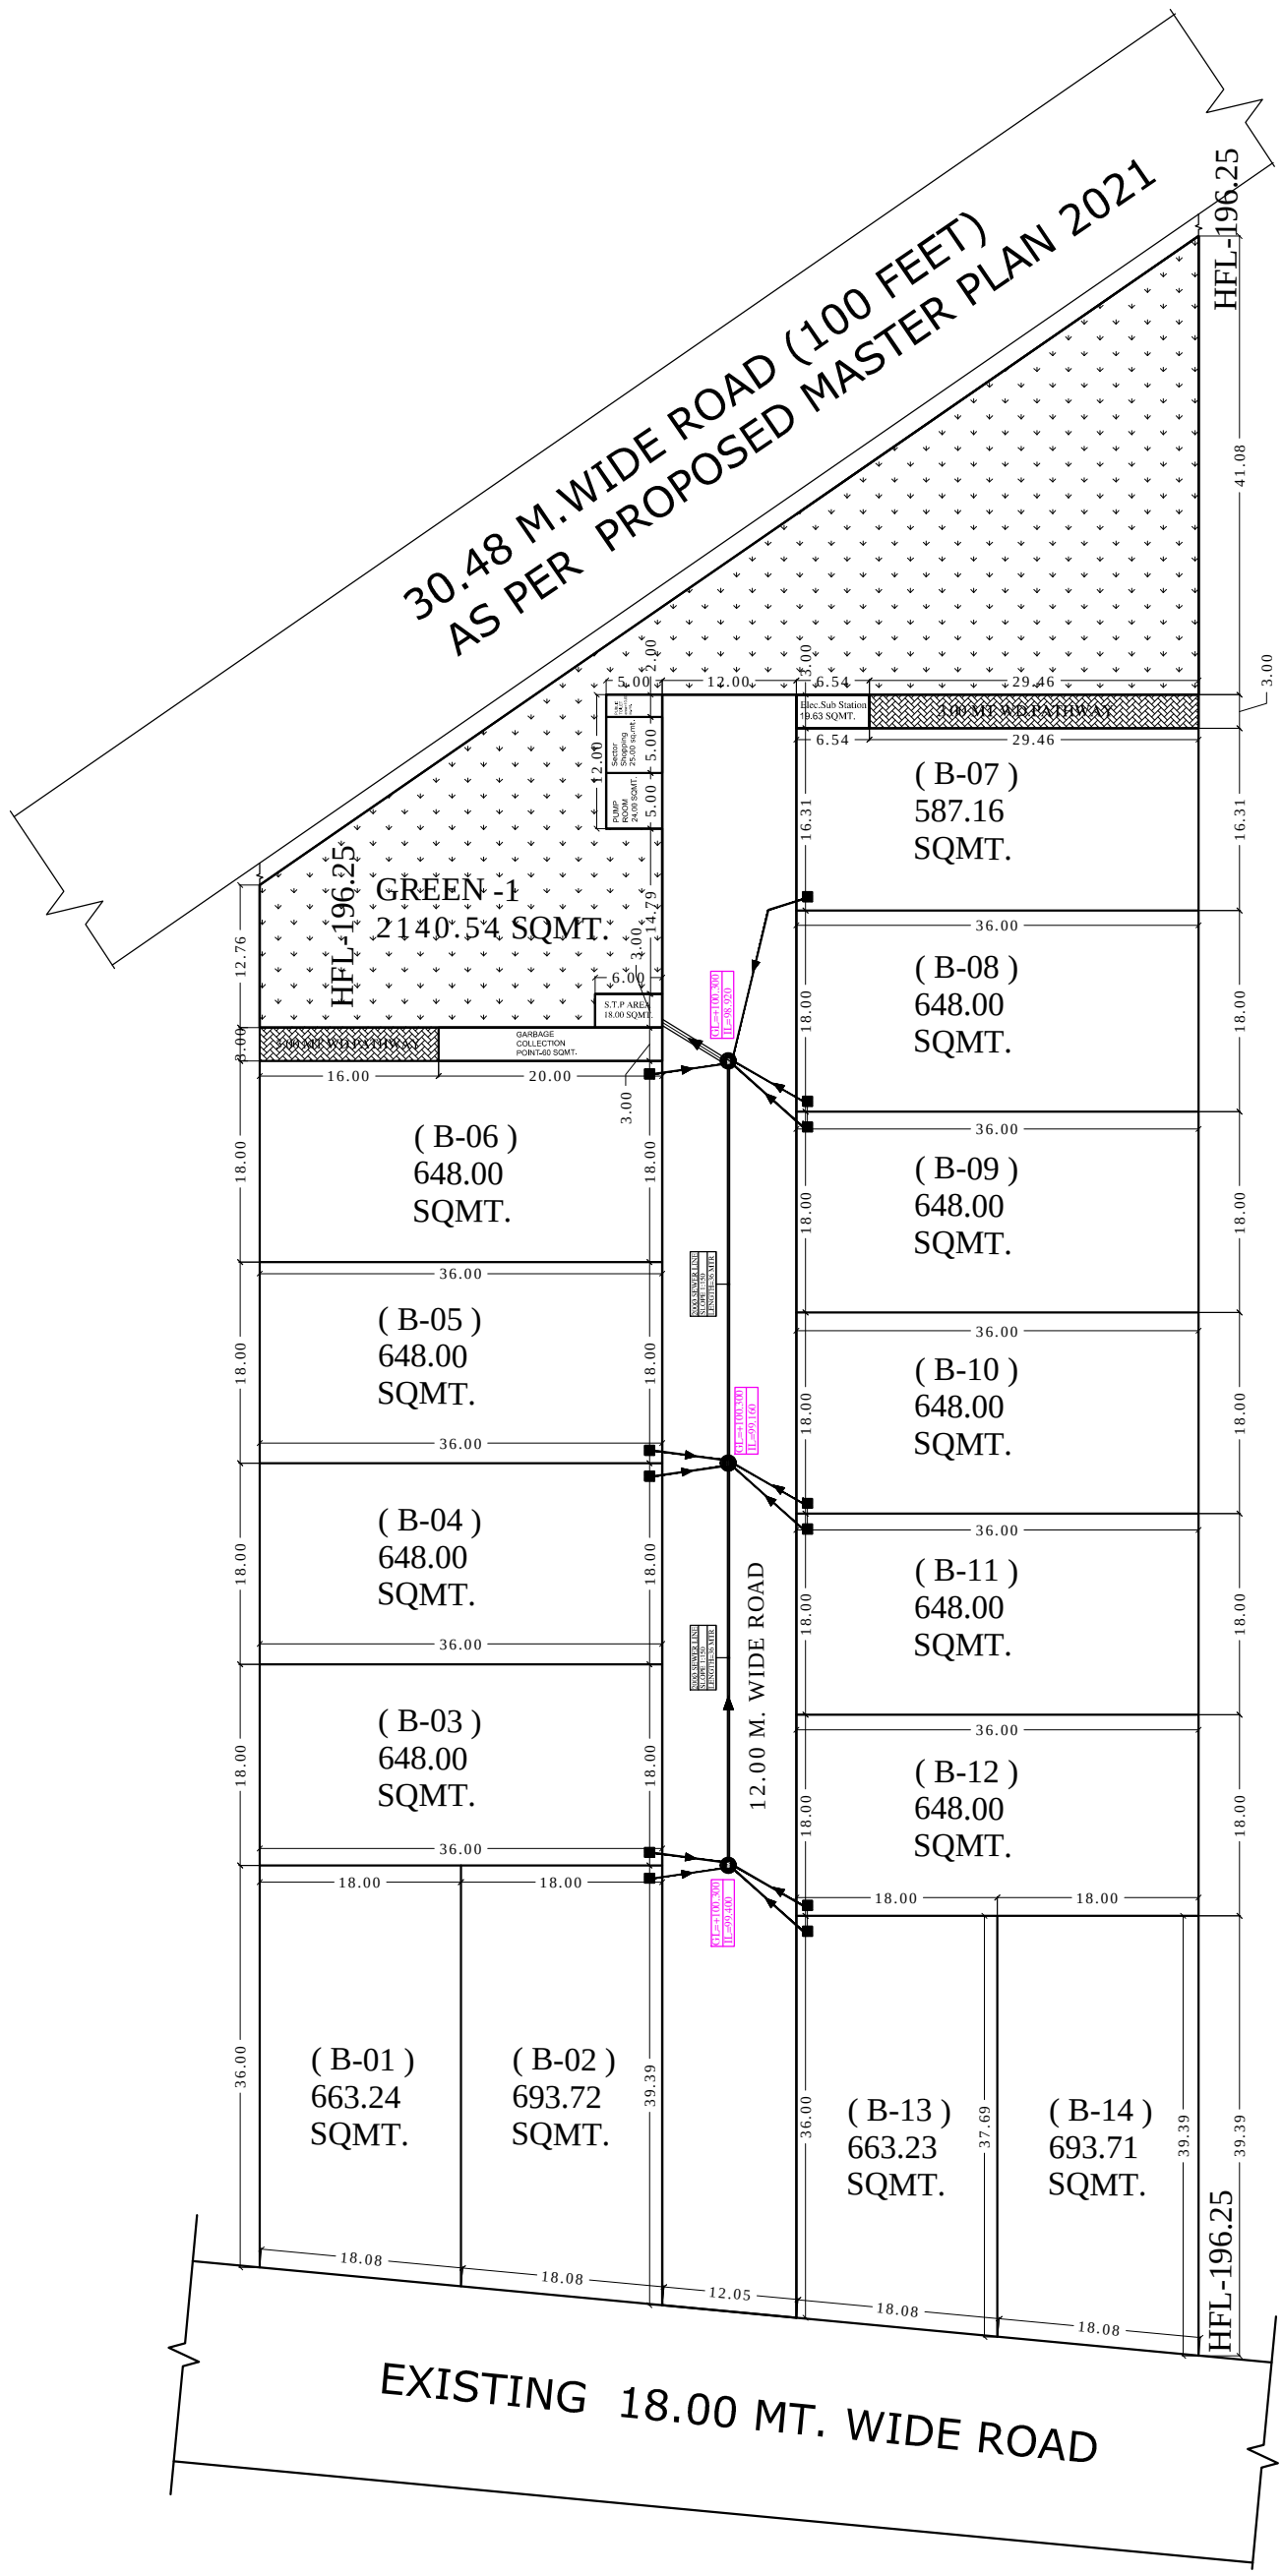

PLUMBING LEGEND- EXTERNAL

SEWER MANHOLE	
STORM MANHOLE	
CATCH BASIN SIZE 450X500 MM	
SEWER LINE	
STORM LINE	
IRREGTION LINE	IWS
VALVE CHAMBER 450X450X450MM	VC
HARVESTING PIT- 4M DIA.,2M W.D	
DESELTING CHAMBER- 1.5 X1 M	
NON RETURN VALVE	
VALVE	
GARDEN HYDRANT.	
TAP FOR CAR/ROAD WASH.	

CLIENT:	P.S. GREEN	PROJECT: RESIDENTIAL LAYOUT AT HARTHALA AHTMALI MORADABAD	DATE OF ISSUE: 15-12-23	DEALT BY: AMITCHAND	ARCHITECT: VINAYAK GUPTA B.ARCH ,M.ARCH(LONDON)	ARCHNA RAJ PLANNERS AND CONSULTANTS ARCHITECTURE INTERIORS LANDSCAPE URBAN DESIGN PANDIT SHANKAR DUTT SHARMA MARG, OPP. CIVIL LINES POLICE STATION, MORADABAD MOB. +91 9359438900 E-MAIL : arpc@outlook.com, vinayak_gupta2002@yahoo.com
SHEET TITLE:	WASTE DISPOSAL PLAN		DRG NO:			

PRODUCED BY AN AUTODESK EDUCATIONAL PRODUCT
PRODUCED BY AN AUTODESK EDUCATIONAL PRODUCT
PRODUCED BY AN AUTODESK EDUCATIONAL PRODUCT