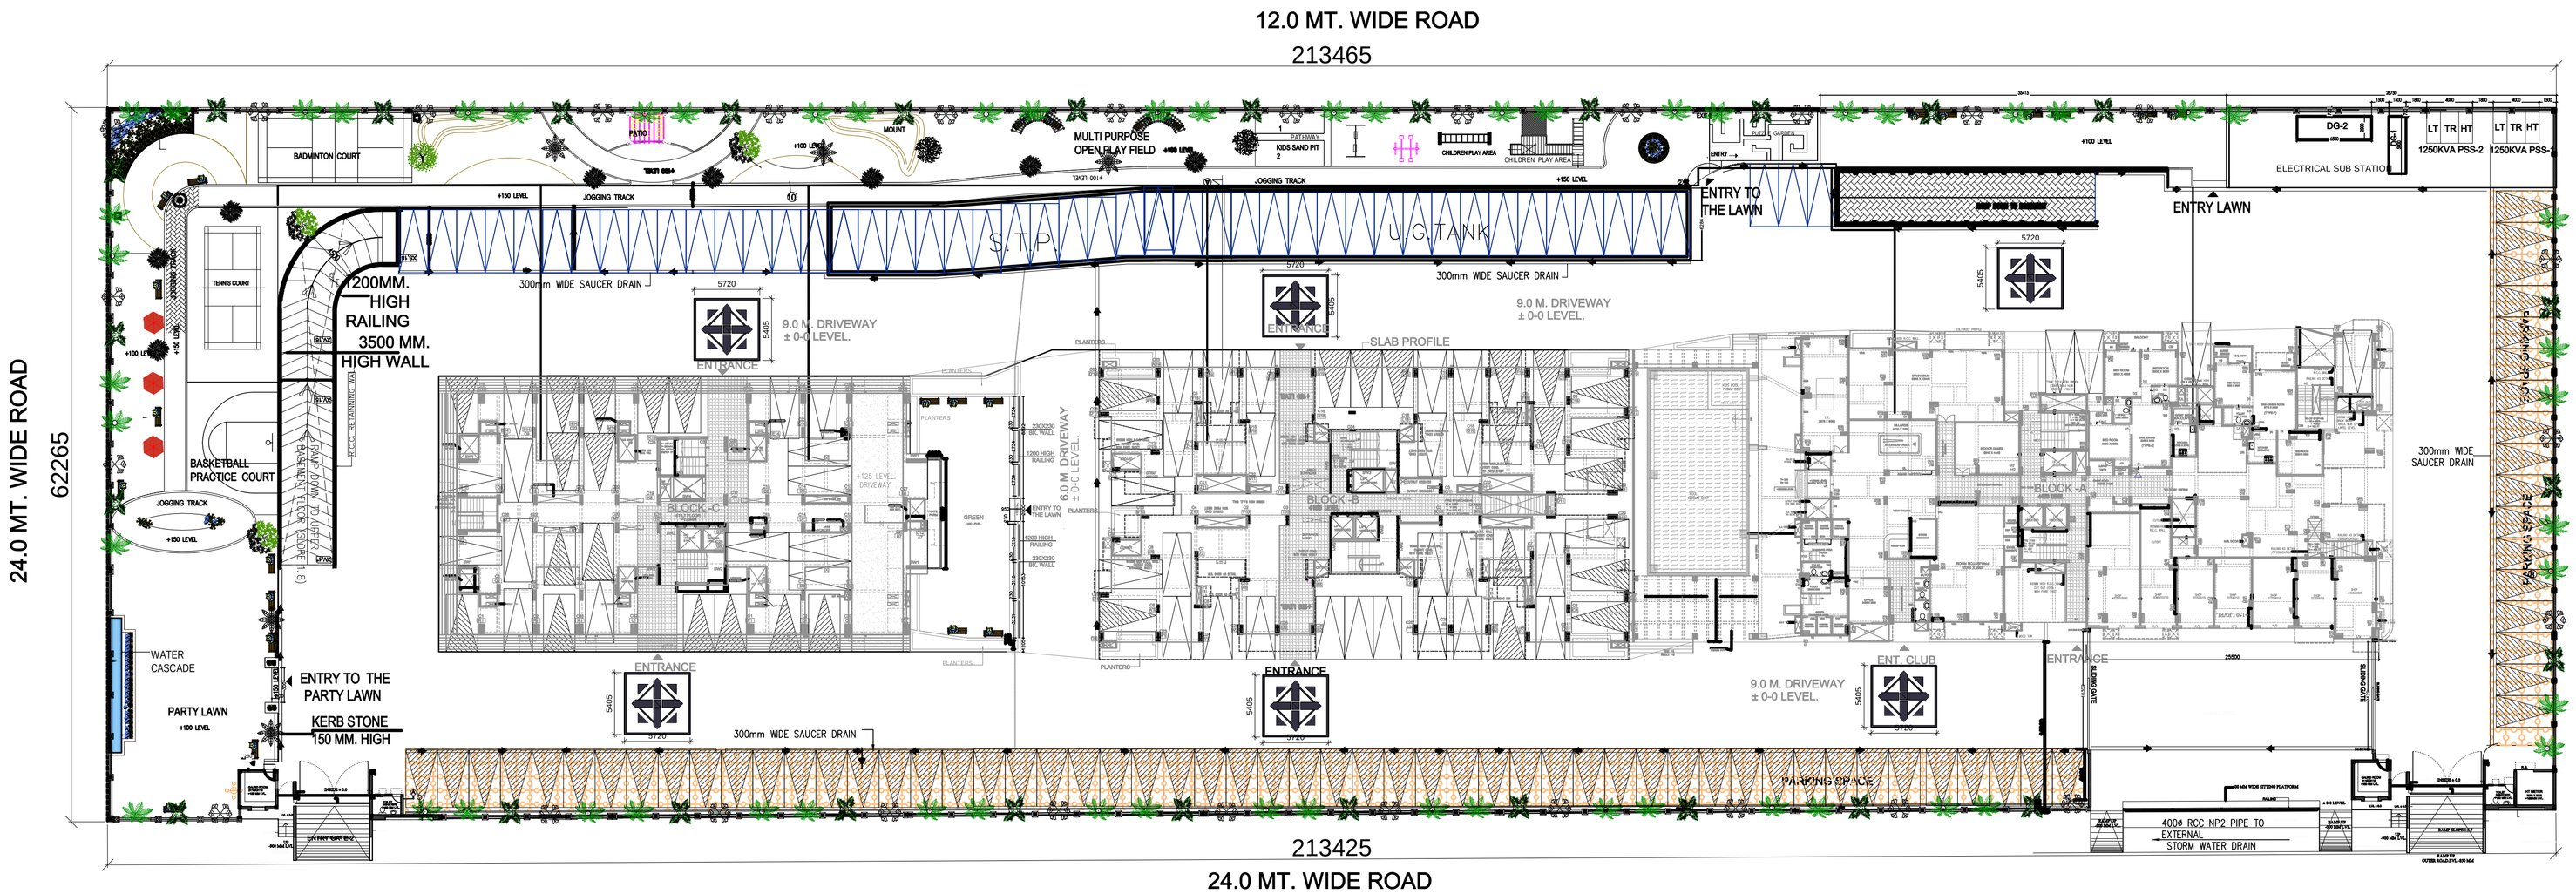

PROJECT:

DRAWING FOR THE PROPOSED

GROUP HOUSING AT PLOT-NO.GH-1

SEC.- 6 IN "WAVE CITY", NH-24GHAZIABAD

OWNER'S SIGN

DEVELOPER COMPANY -

Uppal Chadha Hi- Tech Developers Pvt. Ltd.

Plot No.-757,Village Dasna, Kazipura More,

NH-24 Ghaziabad

DRAWING TITLE : DEVELOPMENT WORK PLAN

ARCHITECT'S SIGN.

Design Studio

ANUJ AGARWAL ARCHITECTS

SCALE	DEALT BY	DATE
DESIGN BY	CHECKED BY	DRG. No.