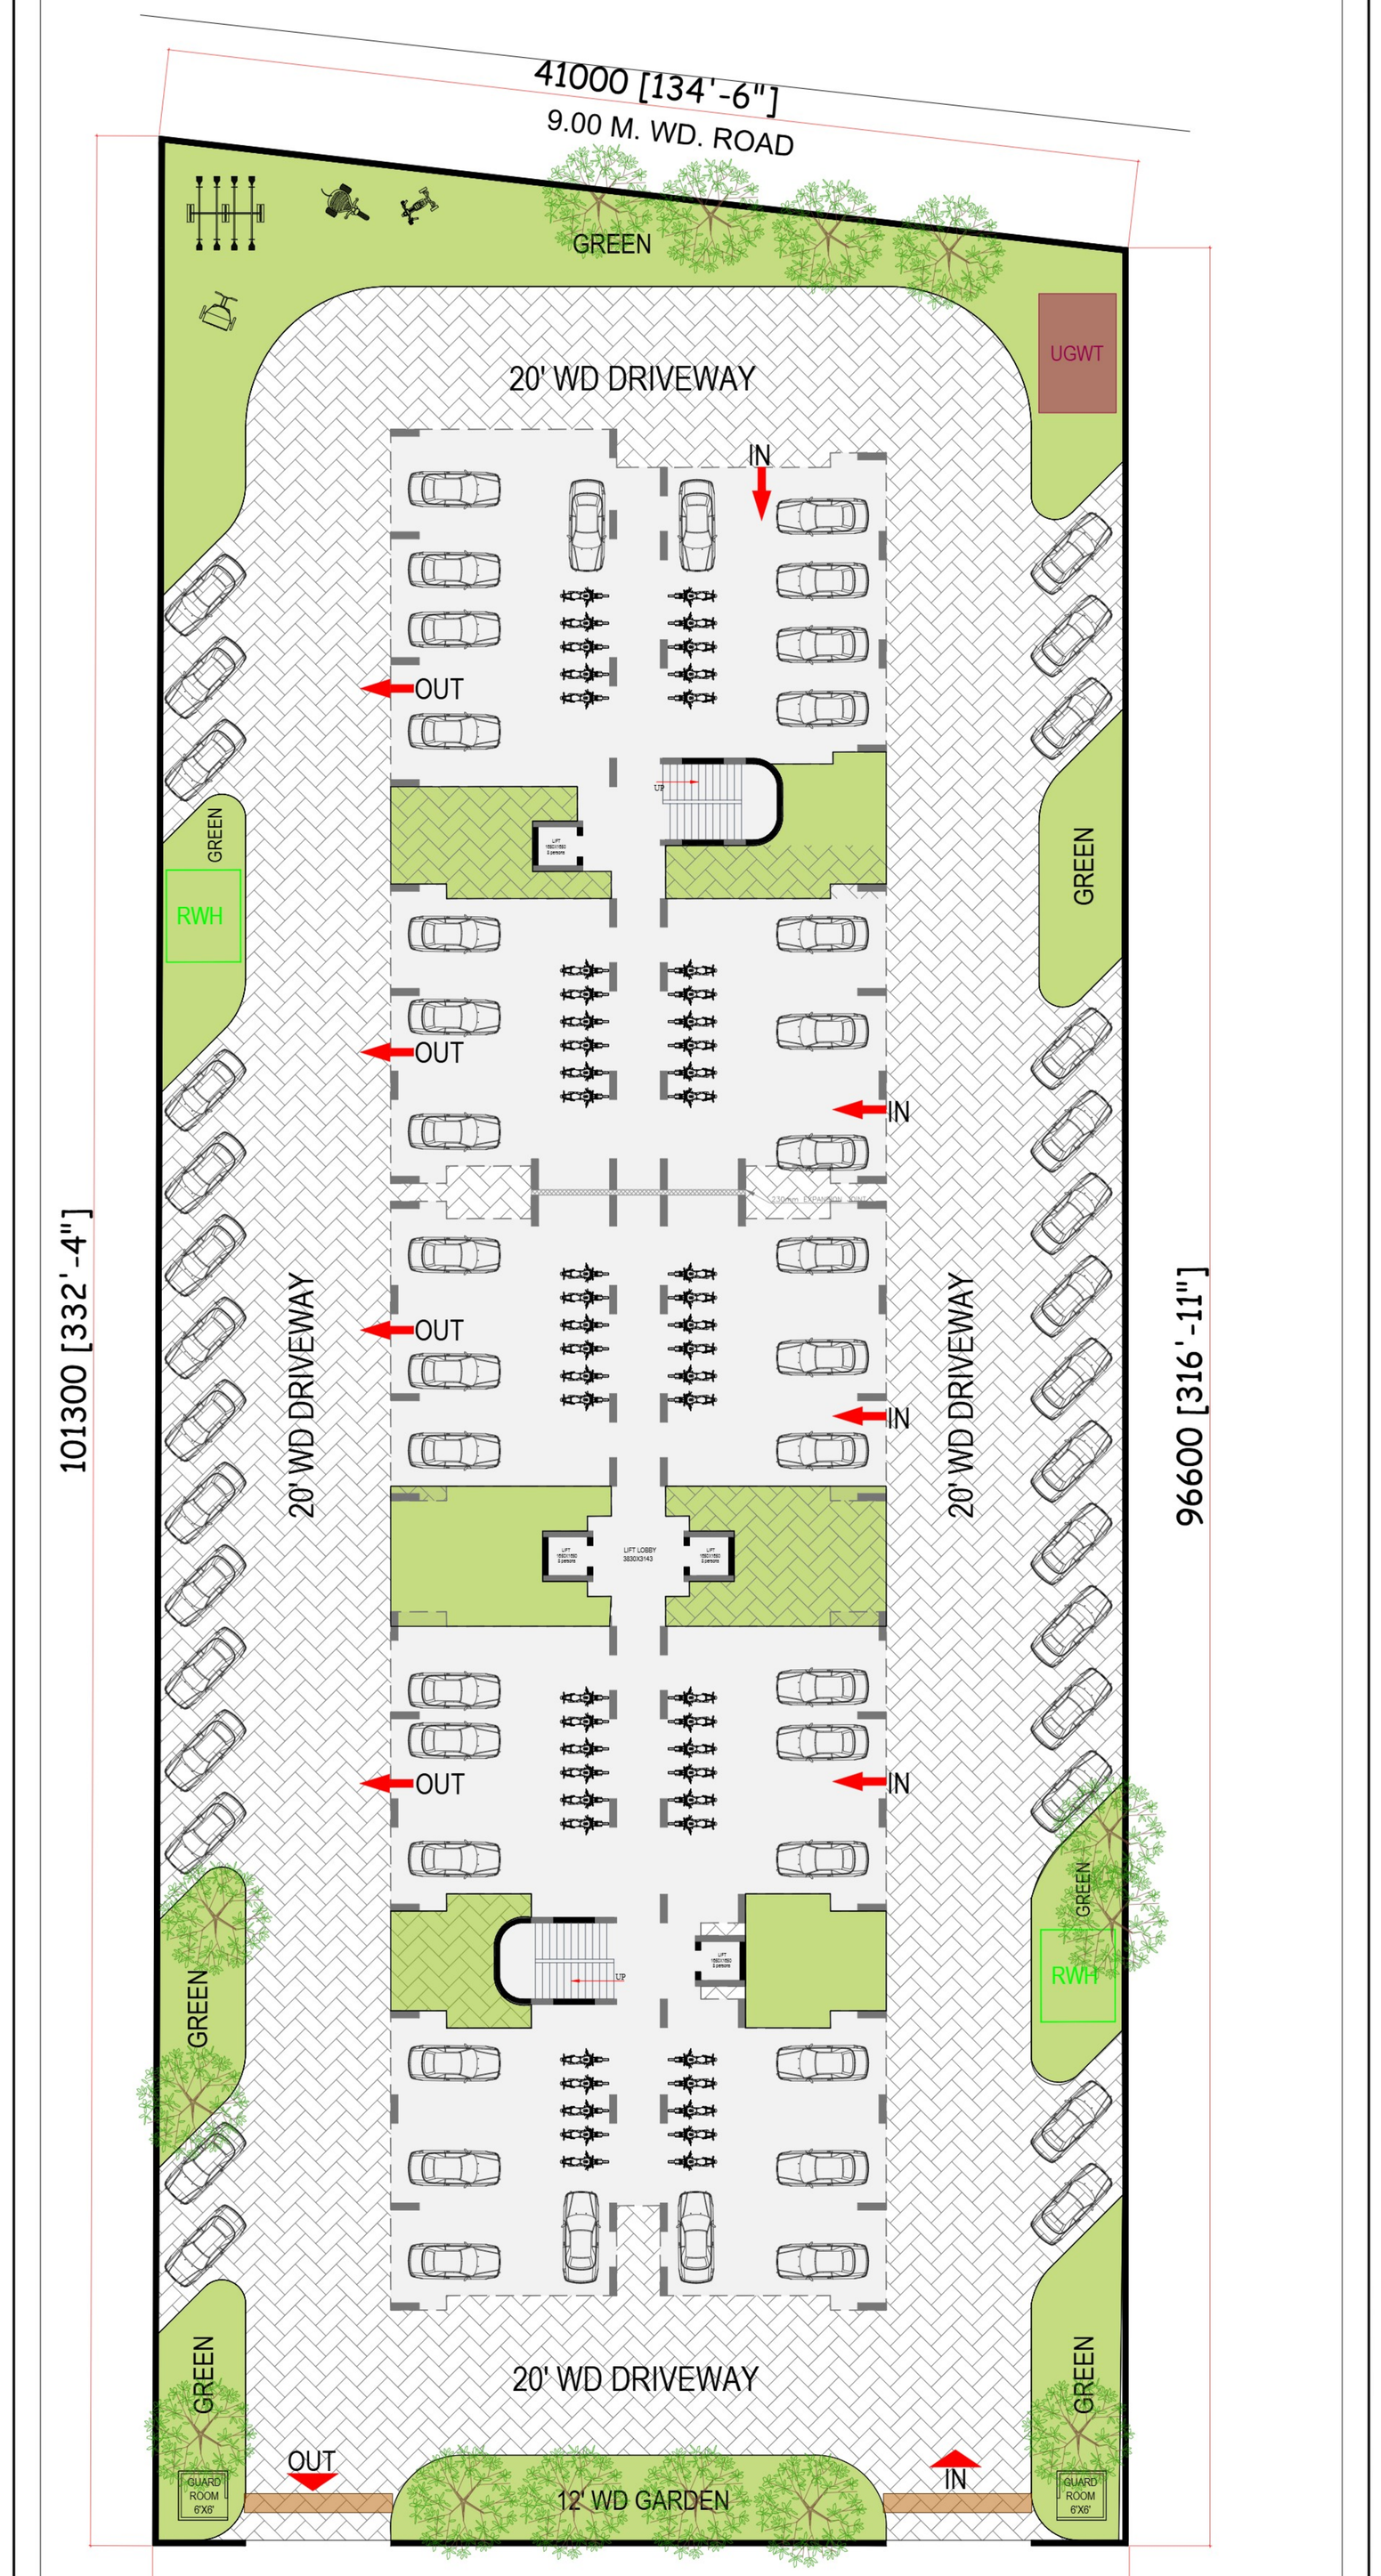

Title :-

DEVELOPMENT PLAN

Project :-

GH-2

Owner :-

Mr. Dinesh Bajaj ji

NORTH :

OWNER'S SIGN

ARCHITECTS:
AN ISO 9001:2008 CERTIFIED COMPANY
BAJAJ CONSTRUCTIONS
Architects Engineers Structural Consultants
Interior Designers Valuer & PMC
A-5/7, KRISHNA NAGAR, MATHURA
OFF. : 7900204,888
CELL. : 91-2280100.
Website : www.bajajconstructions.com
E-mail : bajaj_consts@rediffmail.com
bajajconstructions2@gmail.co