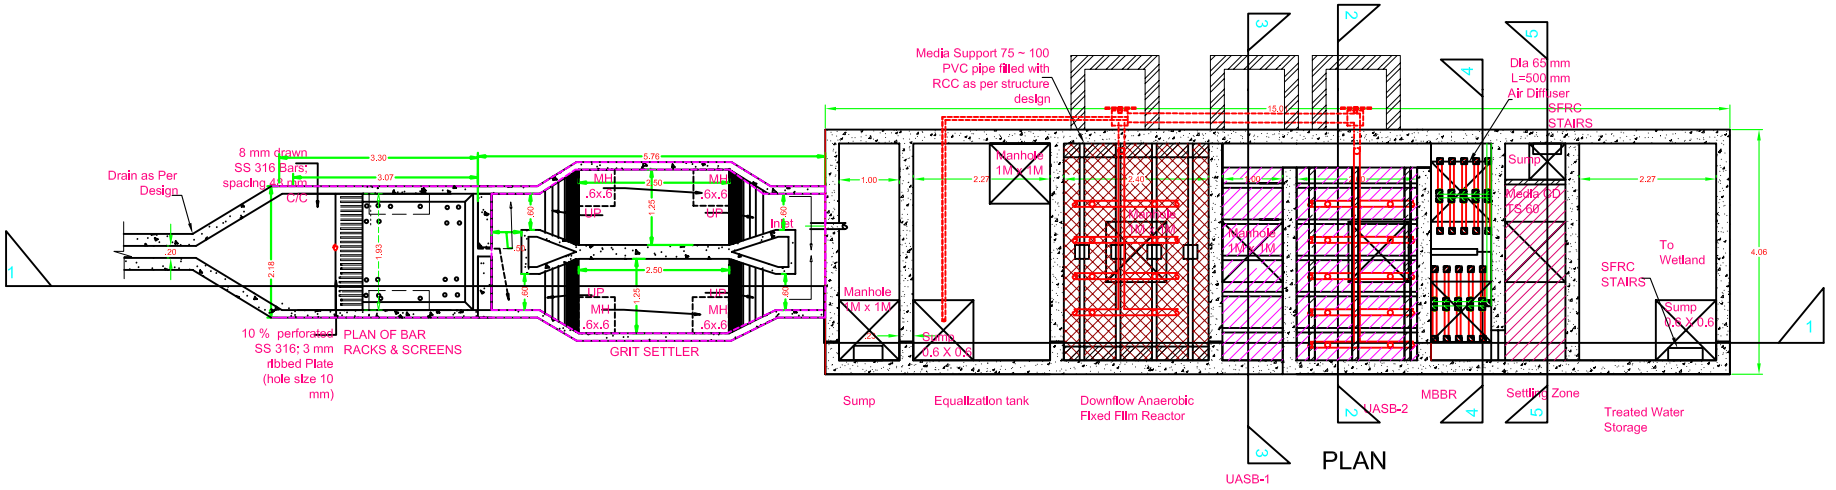

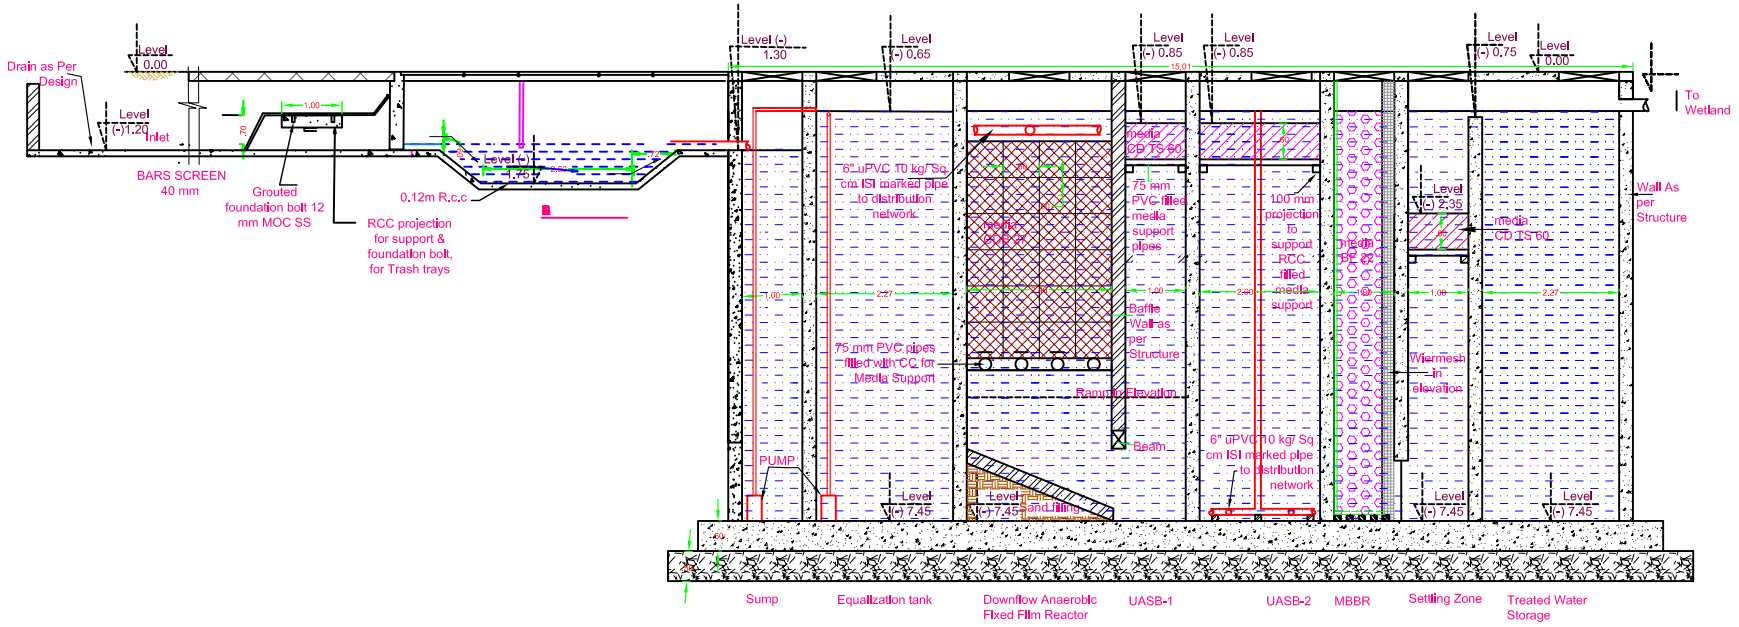

This drawing and/or its contents,information, and principles of design are the exclusive property of Dass Rasayanic Services, Agra and is submitted to you with the agreement that it is not to be reproduced in any manner, copied, or modified, nor is it to be relayed in part or in whole to any other firm or individual for any other project except by written agreement with DASS RASAYANIC SERVICES

DASS RASAYANIC SERVICES
(An ISO 9001:2008 Company)
(An ISO 14001:2008 Company)
#441,H.I.G., Sector - 16, Sikandra Awas Yojna, Sikandra Agra- 282007 (U.P.)
Phone & Fax: +91-562-2841868 (24)
mail:- info@waterontheweb.in, drs@waterontheweb.in
web:- www.waterontheweb.in

PURPOSE OF DRAWING : Tender | Approval | G.F.C.

Signature (Drawn By):

SHEET DETAILS :

Sheet No.:	Sheet Size :	Version:
1	A2	V1

Drawing Number:- DRS/D224/STP/16

Date:- 20th MAY, 2016

Client's Name: Vishwkarma Buildwells

Engineers' Detaills:

Drawn By:- Ankit Sachdeva
Design Engineer-PHE

Checked By:- Anand Kr. Pandey

Version Detaills:- Version No:- Ver- 2

Date Of Version:- 01/06/2016

Description:- STP(180KLD)

Current Version Notes:-

Technical Notes:-

NORTH:

Drawing Title: STP CAPACITY 180 KLD

Project Name: Group Housing

Signature(Issued By):

For engineering detalls please refer to see attached calculations. All structural detail are suggestive in nature and are need to haverevision by structural engineers.

Previous Version No. & Date:- Ver- 1
Version Notes: 28/05/2016

Previous Version No. & Date:-
Version Notes:

Previous Version No. & Date:-
Version Notes:

CONSULTANT :-

DINKAR SAXENA
M.Sc., M.I.E., C.Eng., F.I.P.H.E.
CHARTERED ENGINEER