** Project Title : PROPOSED SUBMISSION DRAWING FOR THE COMMERCIAL BUILDING (BLOCK -04 & 05) AT COMMERCIAL - 3 ,(CITY CENTER) OMAXE METRO CITY, HI- TECH CITY VILLAGE- KALLIPACHIM , RAIBARELY ROAD AT LUCKNOW OWNER - M/S. OMAXE GARV BUILDTECH PVT LTD

File No	LDA/BP/23-24/A630	Sheet	1,1,2
Submission Date	2024-08-30	Scale	1:100

1.	AREA STATEMENT	
	ZONE NAME	CITY CENTRE(ZONE - 3)
	ZONE CODE	CITY CENTRE(ZONE CODE - 3) (01,02,03,04)
2.	PROJECT DETAIL	
	Authority	Lucknow Development Authority
	Authority Use	Residential Building
	Authority Use Category A	Residential Building
	Authority Zone Development Authority (DA)	Development Plan ZONE OF OMAXE HI-TECH CITY
	Case Track Project	Land Use Zone: Commercial Use Zone
	Project Type - Building Permission	Land Subdivision - Other Commercial
	Nature of Development NEW	Land Type NA
	Development Area Within Municipal Area	
	Development Area Within City Area	
	Special Project NA	
	Site Address District Lucknow, Tehsil Lucknow, Village NA	
	AREA DETAILS	Sq.Mts.
3.	Area of Plot (As per record)	-
	A	27438.00
	As per site condition	27438.00
	Area of Plot Considered	27438.00
4.	Deduction for	
	a) Proposed roads	0.00
	b) Any reservations	0.00
	c) Total = a+b	0.00
5.	Net Area of plot (A - c) = AREA OF PLOT	27438.00
	Net Area For Coverage	27438.00
	Net Area For FAR	27438.00
	Plots, FAR Area (1.75)	48016.50
	Total Plots, FAR area (1.75)	48016.50
6.	Total Built up area permissible at	
	Permissible Coverage area (50.00 %)	13719.00
	Proposed Coverage Area (35.04 %)	9629.16
	Total Proposed Coverage Area (35.04 %)	9629.16
	Balance coverage area (14.96 %)	4089.84

	Proposed Area of				
		Proposed Built up	Existing Built up	Proposed FAR	Existing FAR
a	Ground Floor	9714.28	0.00	9714.28	0.00
	First Floor	9714.28	0.00	9714.28	0.00
	Second Floor	9714.28	0.00	9714.28	0.00
	Terrace Floor	811.78	0.00	811.78	0.00
	Total Area	29956.62	0.00	29131.23	0.00
	Total FAR Area			29131.23	
	Total Built Up Area			29956.62	
b	Tenement Statement				
c	Tenement Proposed A/c				
	a)	192.00			
	b) Flats	89.00			
d	Total Tenements (0 + a)	281			
7.	Parking Statement				
a	Parking Space Required as per Regulations			7525.00	
b	Proposed Parking Space			3476.75	

Color Notes

COLOR INDEX

- PLOT BOUNDARY
- ABUTTING ROAD
- PROPOSED CONSTRUCTION
- COMMON PLOT
- ROAD ALIGNMENT (ROAD WIDENING AREA)
- PLINTH E.Z.SCHEME DEDUCTION AREA
- EXISTING (To be retained)
- EXISTING (To be demolished)

Tree Details (Table 3b)

Title	Name	No. Of Trees	
		Reqd.	Prop.
COMMERCIAL (COMMON PLOT)	Tree	275	337

Required Parking(Table 7a)

Building Name	Type	SubUse	Area (Sq.Mt.)	Units		Car	
				Parking space reqd. for every	Proposed	Reqd.	Reqd.	Proposed
PROPOSED (COMMERCIAL BLOCK-01 AND 02)	Commercial	Commercial Building	> 0	100	7995.40	1.25	48	-
PROPOSED (COMMERCIAL BLOCK-04 AND 05)	Commercial	Commercial Building	> 0	100	21408.28	1.25	134	-
Total			-	-	-	-	182	353

Parking Check (Table 7b)

Vehicle Type	Reqd.			Prop.	
	No.	Reduced Reqd. Parking (Area of Plot/Parking FAR Area is exceeded FOC)	Area	No.	Area
Equivalent Car Space	-	-	-	353	3476.75
Total Car	182	-	2602.25	353	3476.75
Total			2602.25		3476.75

Buildingwise Floor FSI Details

Floor Name	Building Name				Total	
	PROPOSED (COMMERCIAL BLOCK-01 AND 02)		PROPOSED (COMMERCIAL BLOCK-04 AND 05)			
	Proposed Built Up Area (Sq.Mt.)	Proposed FAR Area (Sq.Mt.)	Proposed Built Up Area (Sq.Mt.)	Proposed FAR Area (Sq.Mt.)	Total Proposed Built Up Area (Sq.Mt.)	Total FAR Area (Sq.Mt.)
Ground Floor	2554.42	2600.06	7159.28	7114.22	9713.70	9714.28
First Floor	2554.42	2600.06	7159.28	7114.22	9713.70	9714.28
Second Floor	2554.42	2600.06	7159.28	7114.22	9713.70	9714.28
Terrace Floor	216.28	221.66	595.28	589.62	811.56	811.28
Total	7879.52	7721.24	22073.12	21408.28	29952.64	29131.22

FAR& Unit Details

Building	No. of Same Bldg	Gross Built Up Area (Sq.Mt.)	Deductions From Gross BUA(Area in Sq.Mt.)		Total Built Up Area (Sq.Mt.)	Deductions (Area in Sq.Mt.)				Proposed FAR Area (Sq.Mt.)	Add Area in FAR (Sq.Mt.)	Total FAR Area (Sq.Mt.)	No. of Unit
			Vthaf	Void		Mumty	Lift	Lift Machine	Commercial		Stair		
PROPOSED (COMMERCIAL BLOCK-01 AND 02)	2	8006.41	92.88	28.21	7885.32	133.38	49.93	61.28	7639.45	7639.45	137.21	7776.66	140
PROPOSED (COMMERCIAL BLOCK-04 AND 05)	2	22016.81	193.00	523.28	21300.53	398.24	186.43	224.06	21408.28	21408.28	0.00	21408.28	449
Grand Total	4	30022.14	285.88	551.28	29185.85	531.62	236.36	285.34	29047.73	29047.73	137.21	29184.94	589

OWNER'S NAME AND SIGNATURE

UGAAE GARV BUILDTECH PRIVATE LIMITED
dhirendrasingh@omaxe.com, 9853000152

ARCHITECT'S NAME AND SIGN

Rajneesh Kumar
CA/2017/65949

Validity Known
Date: 30-Aug-2024 16:45:00
Designation : Architect

RE ENGINEER

Lucknow Development Authority

Validity Known
Date: 30-Aug-2024 16:45:00
Designation : Architect

Building Plan Application Number

LDA/BP/23-24/A630

Sanctioned On

09 Apr 2024

Valid Till

14 Apr 2029

Approved By

Vice Chairman (Vice Chairman)

Examined By

Satish Kumar Yadav (Junior engineer)

Atul Sharma (Junior engineer)

Rajesh Sharma (Assistant Engineer)

Sanjay Jindal (Executive engineer/Town Planner)

kaushvendra kumar Gautam (Chief Town Planner)

Sanjay Jindal (Executive engineer/Town Planner)

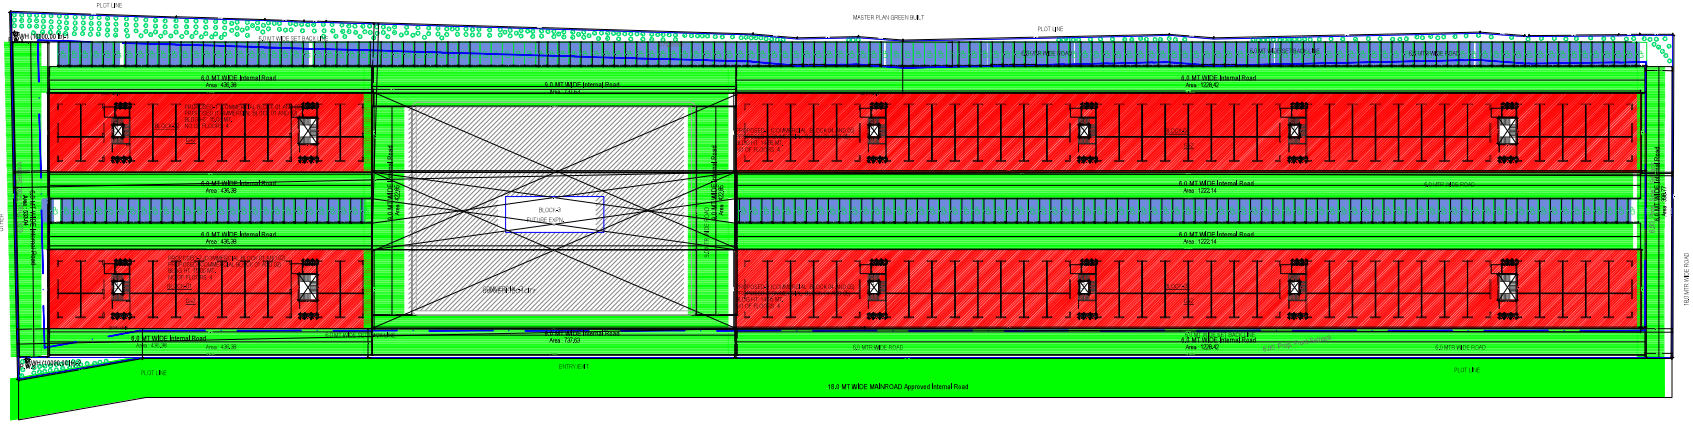

PROPOSED SITE PLAN
(Scale - 1:400)

UnitBUA Table for Building: PROPOSED (COMMERCIAL BLOCK 04 AND 05)

Floor	Name	UnitBUA Type	Net UnitBUA Area	Gross UnitBUA Area	Deductions From Gross UnitBUA (Area in Sq.Mt.) Shaft	UnitBUA Area	Deductions (Area in Sq.Mt.) Door	Window	External Wall	Carpet Area	No. of Unit
GROUND FLOOR PLAN	SHOP-01	SHOP	35.18	35.18	0.00	35.18	0.00	0.00	2.88	30.01	
	SHOP-02	SHOP	36.33	36.33	0.00	36.33	0.00	0.00	2.72	34.60	
	SHOP-03	SHOP	36.33	36.33	0.00	36.33	0.00	0.00	2.72	34.60	
	SHOP-04	SHOP	36.33	36.33	0.00	36.33	0.00	0.00	2.72	34.60	
	SHOP-05A	SHOP	35.18	35.18	0.00	35.18	0.00	0.00	2.88	30.01	
	SHOP-06	SHOP	39.01	39.01	0.00	39.01	0.00	0.00	3.38	34.54	
	SHOP-07	SHOP	36.33	36.33	0.00	36.33	0.00	0.00	2.72	34.60	
	SHOP-08	SHOP	36.33	36.33	0.00	36.33	0.00	0.00	2.72	34.60	
	SHOP-09	SHOP	36.33	36.33	0.00	36.33	0.00	0.00	2.72	34.60	
	SHOP-10	SHOP	36.33	36.33	0.00	36.33	0.00	0.00	2.72	34.60	
	SHOP-11	SHOP	36.33	36.33	0.00	36.33	0.00	0.00	2.72	34.60	
	SHOP-12	SHOP	36.33	36.33	0.00	36.33	0.00	0.00	2.72	34.60	
	SHOP-13A	SHOP	35.18	35.18	0.00	35.18	0.00	0.00	2.88	30.01	
	SHOP-14	SHOP	39.01	39.01	0.00	39.01	0.00	0.00	3.38	34.54	
	SHOP-15	SHOP	36.33	36.33	0.00	36.33	0.00	0.00	2.72	34.60	
	SHOP-16	SHOP	36.33	36.33	0.00	36.33	0.00	0.00	2.72	34.60	
	SHOP-17	SHOP	36.33	36.33	0.00	36.33	0.00	0.00	2.72	34.60	
	SHOP-18	SHOP	36.33	36.33	0.00	36.33	0.00	0.00	2.72	34.60	
	SHOP-19	SHOP	36.33	36.33	0.00	36.33	0.00	0.00	2.72	34.60	
	SHOP-20	SHOP	36.33	36.33	0.00	36.33	0.00	0.00	2.72	34.60	
	SHOP-21	SHOP	35.18	35.18	0.00	35.18	0.00	0.00	2.88	30.01	
	SHOP-22	SHOP	39.01	39.01	0.00	39.01	0.00	0.00	3.38	34.54	
	SHOP-23	SHOP	36.33	36.33	0.00	36.33	0.00	0.00	2.72	34.60	
	SHOP-24	SHOP	36.33	36.33	0.00	36.33	0.00	0.00	2.72	34.60	
	SHOP-25	SHOP	36.33	36.33	0.00	36.33	0.00	0.00	2.72	34.60	
	SHOP-26	SHOP	36.33	36.33	0.00	36.33	0.00	0.00	2.72	34.60	
	SHOP-27	SHOP	36.33	36.33	0.00	36.33	0.00	0.00	2.72	34.60	
	SHOP-28	SHOP	36.33	36.33	0.00	36.33	0.00	0.00	2.72	34.60	
	SHOP-29	SHOP	35.18	35.18	0.00	35.18	0.00	0.00	2.88	30.01	
	SHOP-30	SHOP	39.01	39.01	0.00	39.01	0.00	0.00	3.38	34.54	
	SHOP-31	SHOP	36.33	36.33	0.00	36.33	0.00	0.00	2.72	34.60	
	SHOP-32	SHOP	36.33	36.33	0.00	36.33	0.00	0.00	2.72	34.60	
	SHOP-33	SHOP	36.33	36.33	0.00	36.33	0.00	0.00	2.72	34.60	
	SHOP-34	SHOP	35.18	35.18	0.00	35.18	0.00	0.00	2.88	30.01	
	SHOP-35	SHOP	39.01	39.01	0.00	39.01	0.00	0.00	3.38	34.54	
	SHOP-36	SHOP	36.33	36.33	0.00	36.33	0.00	0.00	2.72	34.60	
	SHOP-37	SHOP	36.33	36.33	0.00	36.33	0.00	0.00	2.72	34.60	
	SHOP-38	SHOP	36.33	36.33	0.00	36.33	0.00	0.00	2.72	34.60	
	SHOP-39	SHOP	35.18	35.18	0.00	35.18	0.00	0.00	2.88	30.01	
	SHOP-40	SHOP	39.01	39.01	0.00	39.01	0.00	0.00	3.38	34.54	
	SHOP-41	SHOP	36.33	36.33	0.00	36.33	0.00	0.00	2.72	34.60	
	SHOP-42	SHOP	36.33	36.33	0.00	36.33	0.00	0.00	2.72	34.60	
	SHOP-43	SHOP	36.33	36.33	0.00	36.33	0.00	0.00	2.72	34.60	
	SHOP-44	SHOP	35.18	35.18	0.00	35.18	0.00	0.00	2.88	30.01	
	SHOP-45	SHOP	39.01	39.01	0.00	39.01	0.00	0.00	3.38	34.54	
	SHOP-46	SHOP	36.33	36.33	0.00	36.33	0.00	0.00	2.72	34.60	
	SHOP-47	SHOP	36.33	36.33	0.00	36.33	0.00	0.00	2.72	34.60	
	SHOP-48	SHOP	36.33	36.33	0.00	36.33	0.00	0.00	2.72	34.60	
	SHOP-49	SHOP	35.18	35.18	0.00	35.18	0.00	0.00	2.88	30.01	
	SHOP-50	SHOP	39.01	39.01	0.00	39.01	0.00	0.00	3.38	34.54	
	SHOP-51	SHOP	36.33	36.33	0.00	36.33	0.00	0.00	2.72	34.60	
	SHOP-52	SHOP	36.33	36.33	0.00	36.33	0.00	0.00	2.72	34.60	
	SHOP-53	SHOP	36.33	36.33	0.00	36.33	0.00	0.00	2.72	34.60	
	SHOP-54	SHOP	35.18	35.18	0.00	35.18	0.00	0.00	2.88	30.01	
	SHOP-55	SHOP	39.01	39.01	0.00	39.01	0.00	0.00	3.38	34.54	
	SHOP-56	SHOP	36.33	36.33	0.00	36.33	0.00	0.00	2.72	34.60	
	SHOP-57	SHOP	36.33	36.33	0.00	36.33	0.00	0.00	2.72	34.60	
	SHOP-58	SHOP	36.33	36.33	0.00	36.33	0.00	0.00	2.72	34.60	
	SHOP-59	SHOP	35.18	35.18	0.00	35.18	0.00	0.00	2.88	30.01	
	SHOP-60	SHOP	39.01	39.01	0.00	39.01	0.00	0.00	3.38	34.54	
	SHOP-61	SHOP	36.33	36.33	0.00	36.33	0.00	0.00	2.72	34.60	
	SHOP-62	SHOP	36.33	36.33	0.00	36.33	0.00	0.00	2.72	34.60	
	SHOP-63	SHOP	36.33	36.33	0.00	36.33	0.00	0.00	2.72	34.60	
	SHOP-64	SHOP	35.18	35.18	0.00	35.18	0.00	0.00	2.88	30.01	
	SHOP-65	SHOP	39.01	39.01	0.00	39.01	0.00	0.00	3.38	34.54	
	SHOP-66	SHOP	36.33	36.33	0.00	36.33	0.00	0.00	2.72	34.60	
	SHOP-67	SHOP	36.33	36.33	0.00	36.33	0.00	0.00	2.72	34.60	
	SHOP-68	SHOP	36.33	36.33	0.00	36.33	0.00	0.00	2.72	34.60	
	Total per Floor	Typical Floor x 1		Total	2556.42	2556.42	47.45	0.44	190.83	2111.28	72
FIRST FLOOR PLAN	SHOP-01	SHOP	35.18	35.18	0.00	35.18	0.00	0.00	2.88	30.01	
	SHOP-02	SHOP	36.33	36.33	0.00	36.33	0.00	0.00	2.72	34.60	
	SHOP-03	SHOP	36.33	36.33	0.00	36.33	0.00	0.00	2.72	34.60	
	SHOP-04	SHOP	36.33	36.33	0.00	36.33	0.00	0.00	2.72	34.60	
	SHOP-05A	SHOP	35.18	35.18	0.00	35.18	0.00	0.00	2.88	30.01	
	SHOP-06	SHOP	39.01	39.01	0.00	39.01	0.00	0.00	3.38	34.54	
	SHOP-07	SHOP	36.33	36.33	0.00	36.33	0.00	0.00	2.72	34.60	
	SHOP-08	SHOP	36.33	36.33	0.00	36.33	0.00	0.00	2.72	34.60	
	SHOP-09	SHOP	36.33	36.33	0.00	36.33	0.00	0.00	2.72	34.60	
	SHOP-10	SHOP	36.33	36.33	0.00	36.33	0.00	0.00	2.72	34.60	
	SHOP-11	SHOP	36.33	36.33	0.00	36.33	0.00	0.00	2.72	34.60	
	SHOP-12	SHOP	36.33	36.33	0.00	36.33	0.00	0.00	2.72	34.60	
	SHOP-13A	SHOP	35.18	35.18	0.00	35.18	0.00	0.00	2.88	30.01	
	SHOP-14	SHOP	39.01	39.01	0.00	39.01	0.00	0.00	3.38	34.54	
	SHOP-15	SHOP	36.33	36.33	0.00	36.33	0.00	0.00	2.72	34.60	
	SHOP-16	SHOP	36.33	36.33	0.00	36.33	0.00	0.00	2.72	34.60	
	SHOP-17	SHOP	36.33	36.33	0.00	36.33	0.00	0.00	2.72	34.60	
	SHOP-18	SHOP	36.33	36.33	0.00	36.33	0.00	0.00	2.72	34.60	
	SHOP-19	SHOP	36.33	36.33	0.00	36.33	0.00	0.00	2.72	34.60	
	SHOP-20	SHOP	36.33	36.33	0.00	36.33	0.00	0.00	2.72	34.60	
	SHOP-21	SHOP	35.18	35.18	0.00	35.18	0.00	0.00	2.88	30.01	
	SHOP-22	SHOP	39.01	39.01	0.00	39.01	0.00	0.00	3.38	34.54	
	SHOP-23	SHOP	36.33	36.33	0.00	36.33	0.00	0.00	2.72	34.60	
	SHOP-24	SHOP	36.33	36.33	0.00	36.33	0.00	0.00	2.72	34.60	
	SHOP-25	SHOP	36.33	36.33	0.00	36.33	0.00	0.00	2.72	34.60	
	SHOP-26	SHOP	36.33	36.33	0.00	36.33	0.00	0.00	2.72	34.60	
	SHOP-27	SHOP	36.33	36.33	0.00	36.33	0.00	0.00	2.72	34.60	
	SHOP-28	SHOP	36.33	36.33	0.00	36.33	0.00	0.00	2.72	34.60	
	SHOP-29	SHOP	35.18	35.18	0.00	35.18	0.00	0.00	2.88	30.01	
	SHOP-30	SHOP	39.01	39.01	0.00	39.01	0.00	0.00	3.38	34.54	
	SHOP-31	SHOP	36.33	36.33	0.00	36.33	0.00	0.00	2.72	34.60	
	SHOP-32	SHOP	36.33	36.33	0.00	36.33	0.00	0.00	2.72	34.60	
	SHOP-33	SHOP	36.33	36.33	0.00	36.33	0.00	0.00	2.72	34.60	
	SHOP-34	SHOP	35.18	35.18	0.00	35.18	0.00	0.00	2.88	30.01	
	SHOP-35	SHOP	39.01	39.01	0.00	39.01	0.00	0.00	3.38	34.54	
	SHOP-36	SHOP	36.33	36.33	0.00	36.33	0.00	0.00	2.72	34.60	
	SHOP-37	SHOP	36.33	36.33	0.00	36.33	0.00	0.00	2.72	34.60	
	SHOP-38	SHOP	36.33	36.33	0.00	36.33	0.00	0.00	2.72	34.60	
	SHOP-39	SHOP	35.18	35.18	0.00	35.18	0.00	0.00	2.88	30.01	
	SHOP-40	SHOP	39.01	39.01	0.00	39.01	0.00	0.00	3.38	34.54	
	SHOP-41	SHOP	36.33	36.33	0.00	36.33	0.00	0.00	2.72	34.60	
	SHOP-42	SHOP	36.33	36.33	0.00	36.33	0.00	0.00	2.72	34.60	
	SHOP-43	SHOP	36.33	36.33	0.00	36.33	0.00	0.00	2.72	34.60	
	SHOP-44	SHOP	35.18	35.18	0.00	35.18	0.00	0.00	2.88	30.01	
	SHOP-45	SHOP	39.01	39.01	0.00	39.01	0.00	0.00	3.38	34.54	
	SHOP-46	SHOP	36.33	36.33	0.00	36.33	0.00	0.00	2.72	34.60	
	SHOP-47	SHOP	36.33	36.33	0.00	36.33	0.00	0.00	2.72	34.60	
	SHOP-48	SHOP	36.33	36.33	0.00	36.33	0.00	0.00	2.72	34.60	
	SHOP-49	SHOP	35.18	35.18	0.00	35.18	0.00	0.00	2.88	30.01	
	SHOP-50	SHOP	39.01	39.01	0.00	39.01	0.00	0.00	3.38	34.54	
	SHOP-51	SHOP	36.33	36.33	0.00	36.33	0.00	0.00	2.72	34.60	
	SHOP-52	SHOP	36.33	36.33	0.00	36.33	0.00	0.00	2.72	34.60	
	SHOP-53	SHOP	36.33	36.33	0.00	36.33	0.00	0.00	2.72	34.60	
	SHOP-54	SHOP	35.18	35.18	0.00	35.18	0.00	0.00	2.88	30.01	
	SHOP-55	SHOP	39.01	39.01	0.00	39.01	0.00	0.00	3.38	34.54	
	SHOP-56	SHOP	36.33	36.33	0.00	36.33	0.00	0.00	2.72	34.60	
	SHOP-57	SHOP	36.33	36.33	0.00	36.33	0.00	0.00	2.72	34.60	
	SHOP-58	SHOP	36.33	36.33	0.00	36.33	0.00	0.00	2.72	34.60	
	SHOP-59	SHOP	35.18	35.18	0.00	35.18	0.00	0.00	2.88	30.01	
	SHOP-60	SHOP	39.01	39.01	0.00	39.01	0.00	0.00	3.38	34.54	
	SHOP-61	SHOP	36.33	36.33	0.00	36.33	0.00	0.00	2.72	34.60	
	SHOP-62	SHOP	36.33	36.33	0.00	36.33	0.00	0.00	2.72	34.60	
	SHOP-63	SHOP	36.33	36.33	0.00	36.33	0.00	0.00	2.72	34.60	
	SHOP-64	SHOP	35.18	35.18	0.00	35.18	0.00	0.00	2.88	30.01	
	SHOP-65	SHOP	39.01	39.01	0.00	39.01	0.00	0.00	3.38	34.54	
	SHOP-66	SHOP	36.33	36.33	0.00	36.33	0.00	0.00	2.72	34.60	
	SHOP-67	SHOP	36.33	36.33	0.00	36.33	0.00	0.00	2.72	34.60	
	SHOP-68	SHOP	36.33	36.33	0.00	36.33	0.00	0.00	2.72	34.60	
	Total per Floor	Typical Floor x 1		Total	2556.42	2556.42	47.45	0.44	190.83	2111.28	72
SECOND FLOOR PLAN	SHOP-01	SHOP	35.18	35.18	0.00	35.18	0.00	0.00	2.88	30.01	
	SHOP-02	SHOP	36.33	36.33	0.00	36.33	0.00	0.00	2.72	34.60	
	SHOP-03	SHOP	36.33	36.33	0.00	36.33	0.00	0.00	2.72	34.60	
	SHOP-04	SHOP	36.33	36.33	0.00	36.33	0.00	0.00	2.72	34.60	
	SHOP-05A	SHOP	35.18	35.18	0.00	35.18	0.00	0.00	2.88	30.01	
	SHOP-06	SHOP	39.01	39.01	0.00	39.01	0.00	0.00	3.38	34.54	
	SHOP-07	SHOP	36.33	36.33	0.00	36.33	0.00	0.00	2.72	34.60	
	SHOP-08	SHOP	36.33	36.33	0.00	36.33	0.00	0.00	2.72	34.60	
	SHOP-09	SHOP	36.33	36.33	0.00	36.33	0.00	0.00	2.72	34.60	
	SHOP-10	SHOP	36.33	36.33	0.00	36.33	0.00	0.00	2.72	34.60	
	SHOP-11	SHOP	36.33	36.33	0.00	36.33	0.00	0.00	2.72	34.60	
	SHOP-12	SHOP	36.33	36.33	0.00	36.33	0.00	0.00	2.72	34.60	
	SHOP-13A	SHOP	35.18	35.18	0.00	35.18	0.00	0.00	2.88	30.01	
	SHOP-14	SHOP	39.01	39.01	0.00	39.01	0.00	0.00	3.38	34.54	
	SHOP-15	SHOP	36.33	36.33	0.00	36.33	0.00	0.00	2.72	34.60	
	SHOP-16	SHOP	36.33	36.33	0.00	36.33	0.00	0.00	2.72	34.60	
	SHOP-17	SHOP	36.33	36.33	0.00	36.33	0.00	0.00	2.72	34.60	
	SHOP-18	SHOP	36.33	36.33	0.00	36.33	0.00	0.00	2.72	34.60	
	SHOP-19	SHOP	36.33	36.33	0.00	36.33	0.00	0.00	2.72	34.60	
	SHOP-20	SHOP	36.33	36.33	0.00	36.33	0.00	0.00	2.72	34.60	
	SHOP-21	SHOP	35.18	35.18	0.00	35.18	0.00	0.00	2.88	30.01	
	SHOP-22	SHOP	39.01	39.01	0.00	39.01	0.00	0.00	3.38	34.54	
	SHOP-23	SHOP	36.33	36.33	0.00	36.33	0.00	0.00	2.72	34.60	
	SHOP-24	SHOP	36.33	36.33	0.00	36.33	0.00	0.00	2.72	34.60	
	SHOP-25	SHOP	36.33	36.33	0.00	36.33	0.00	0.00	2.72	34.60	
	SHOP-26	SHOP	36.33	36.33	0.00	36.33	0.00	0.00	2.72	34.60	
	SHOP-27	SHOP	36.33	36.33	0.00	36.33	0.00	0.00	2.72	34.60	
	SHOP-28	SHOP	36.33	36.33	0.00	36.33	0.00	0.00	2.72	34.60	
	SHOP-29	SHOP	35.18	35.18	0.00	35.18	0.00	0.00	2.88	30.01	
	SHOP-30	SHOP	39.01	39.01	0.00	39.01	0.00	0.00	3.38	34.54	
	SHOP-31	SHOP	36.33	36.33	0.00	36.33	0.00	0.00	2.72	34.60	
	SHOP-32	SHOP	36.33	36.33	0.00	36.33	0.00	0.00	2.72	34.60	
	SHOP-33	SHOP	36.33	36.33	0.00	36.33	0.00	0.00	2.72	34.60	
	SHOP-34	SHOP	35.18	35.18	0.00	35.18	0.00	0.00	2.88	30.01	
	SHOP-35	SHOP	39.01	39.01	0.00	39.01	0.00	0.00	3.38	34.54	
	SHOP-36	SHOP	36.33	36.33	0.00	36.33	0.00	0.00	2.72	34.60	
	SHOP-37	SHOP	36.33	36.33	0.00	36.33	0.00	0.00	2.72	34.60	
	SHOP-38	SHOP	36.33	36.33	0.00	36.33	0.00	0.00	2.72	34.60	
	SHOP-39	SHOP	35.18	35.18	0.00	35.18	0.00	0.00	2.88	30.01	
	SHOP-40	SHOP	39.01	39.01	0.00	39.01	0.00	0.00	3.38	34.54	
	SHOP-41	SHOP	36.33	36.33	0.00	36.33	0.00	0.00	2.72	34.60	
	SHOP-42	SHOP	36.33	36.33	0.00	36.33	0.00	0.00	2.72	34.60	
	SHOP-43	SHOP	36.33	36.33	0.00	36.33	0.00	0.00	2.72	34.60	
	SHOP-44	SHOP	35.18	35.18	0.00	35.18	0.00	0.00	2.88	30.01	
	SHOP-45	SHOP	39.01	39.01	0.00	39.01	0.00	0.00