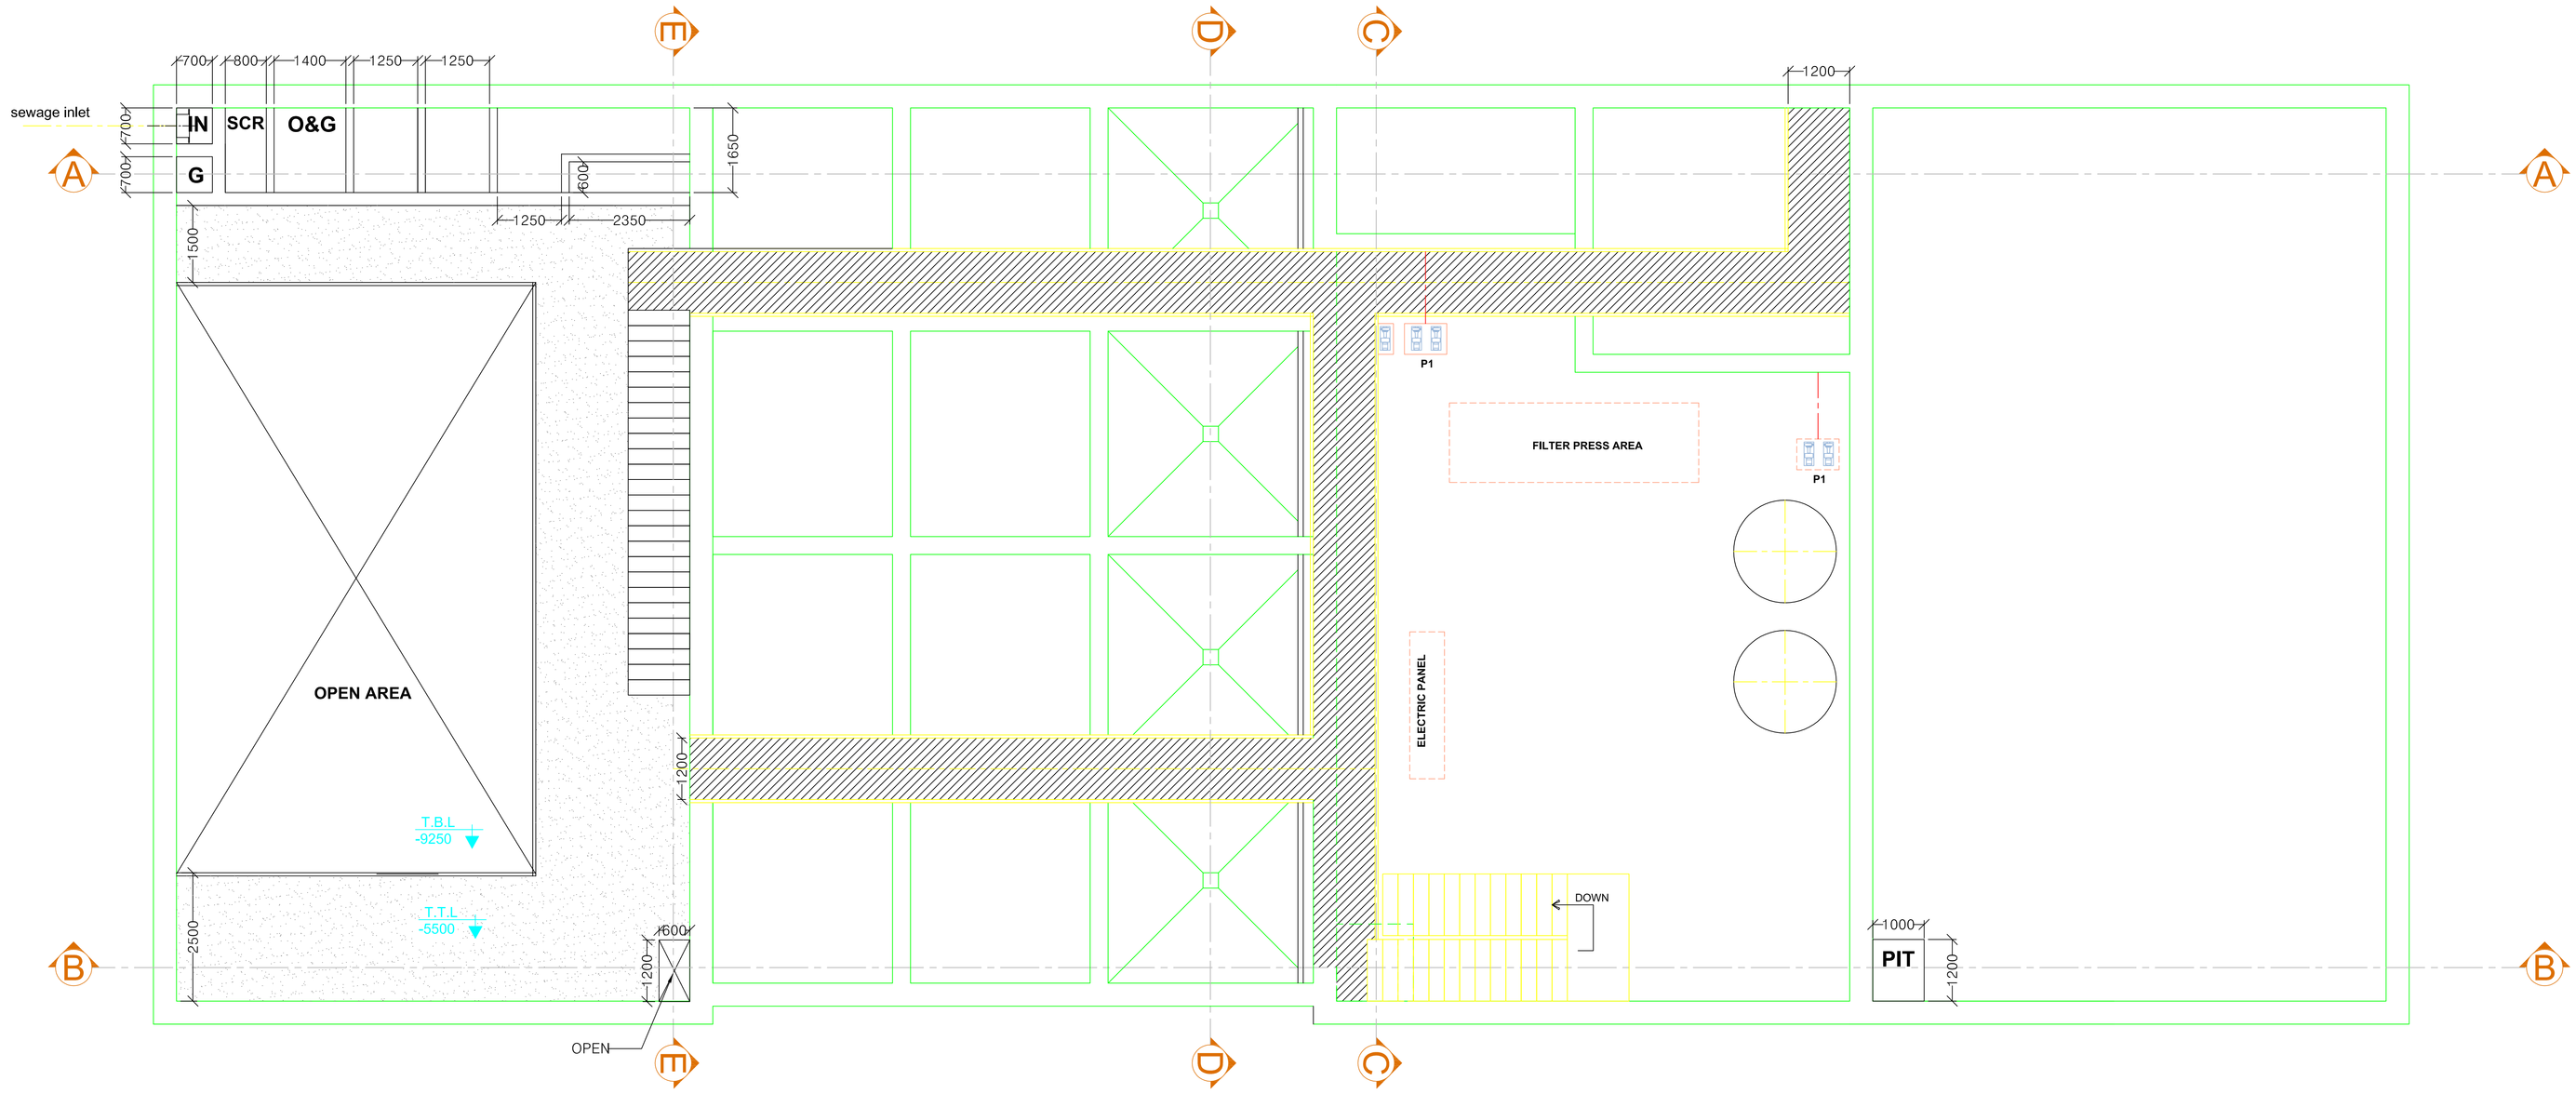

PLAN LAYOUT

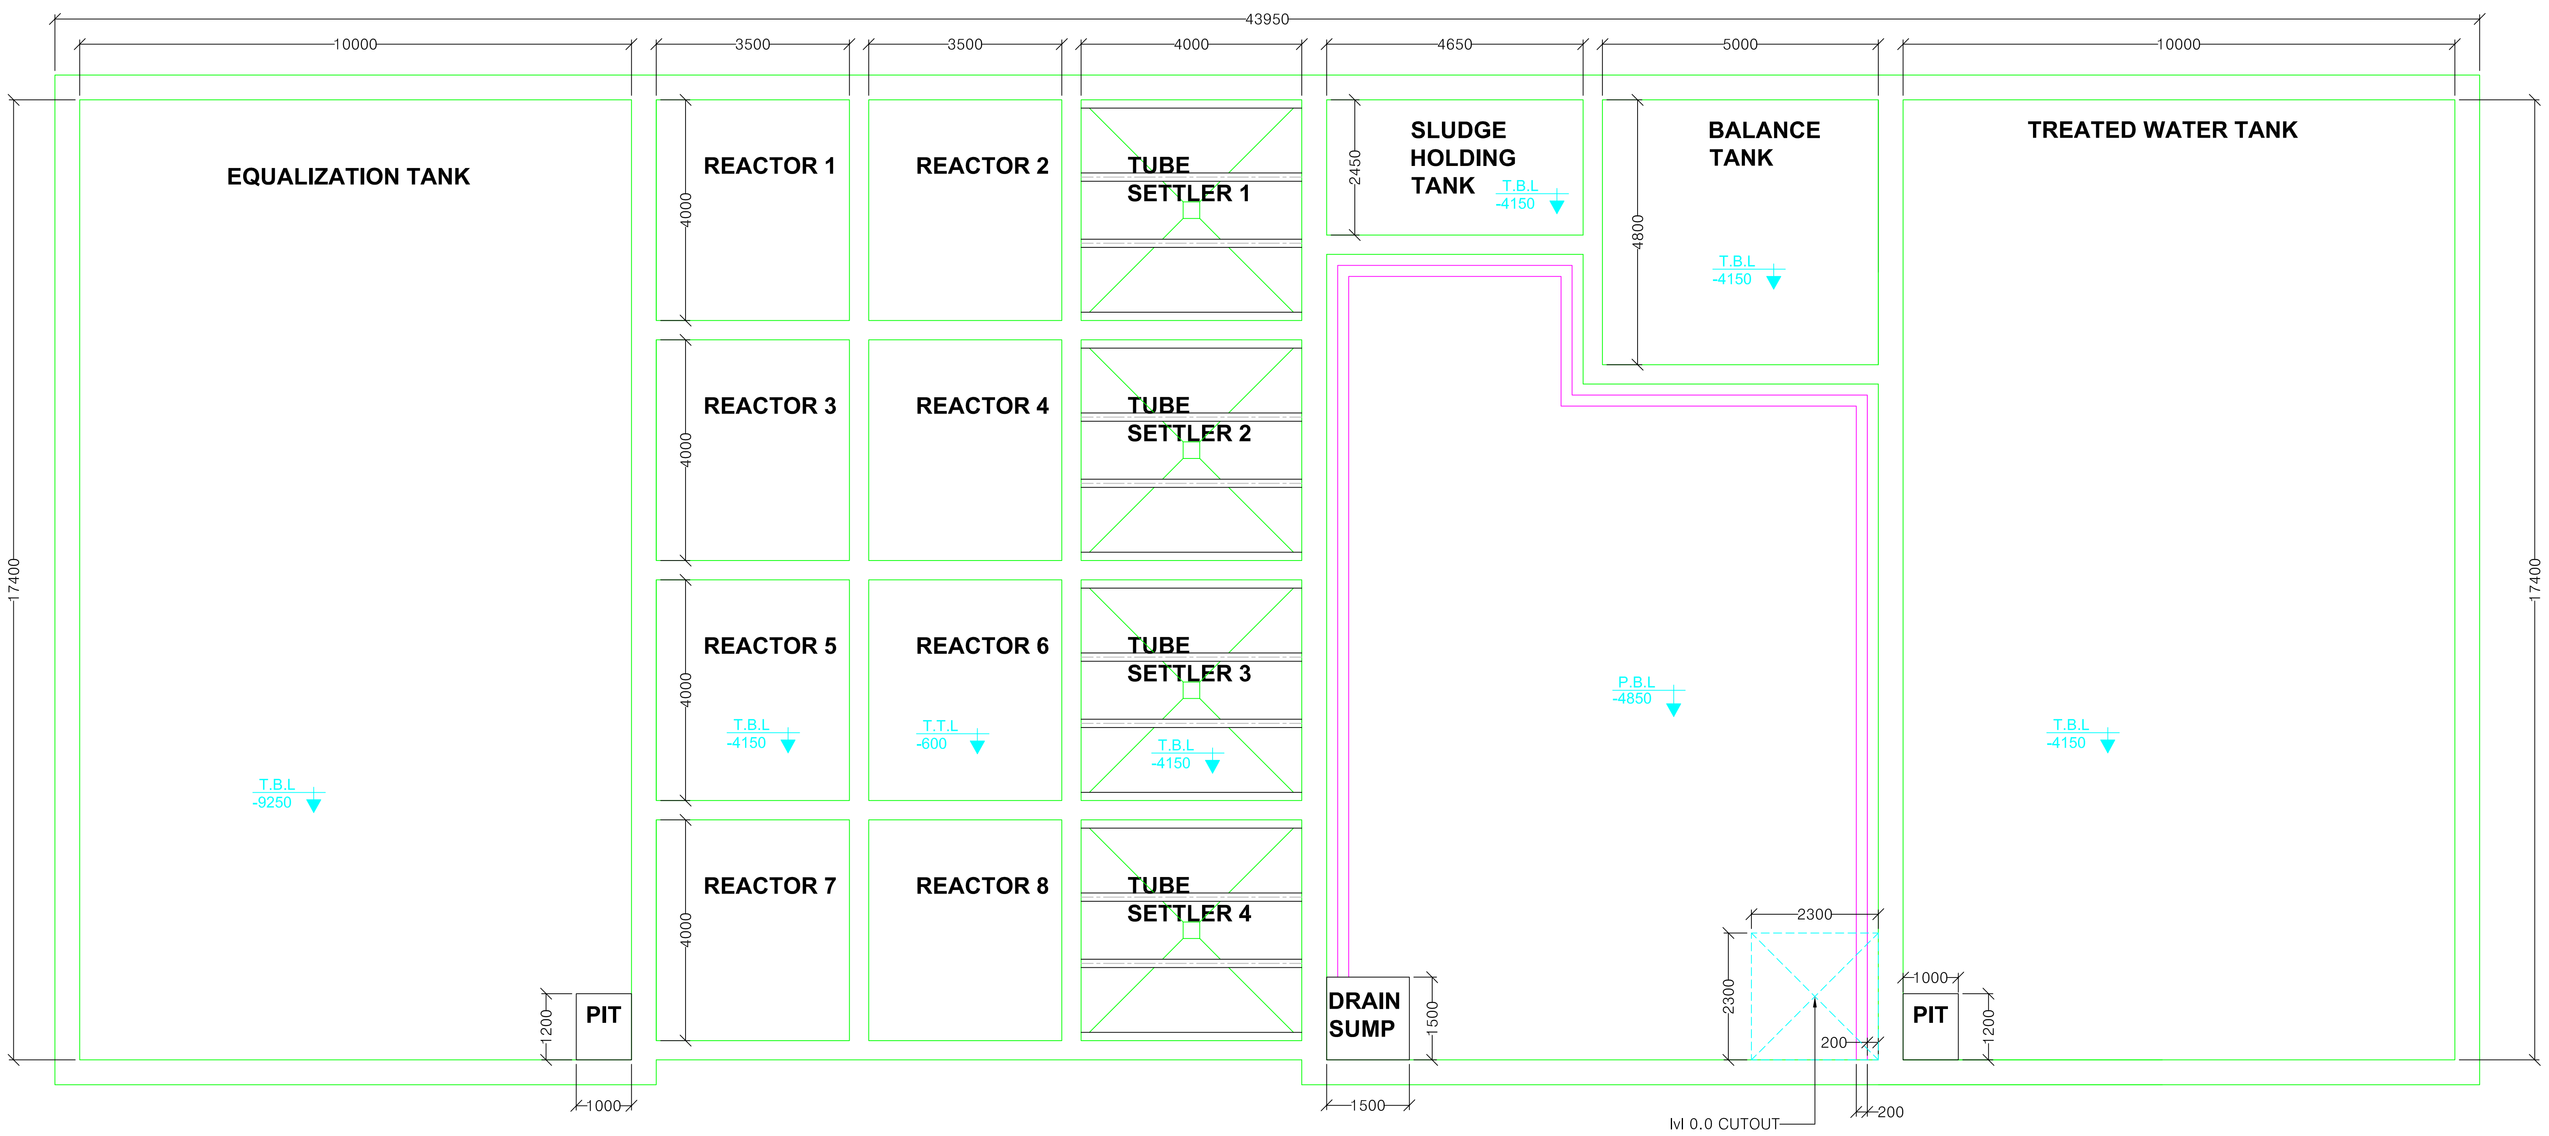

BOTTOM PLAN

T.B.L TANK BOTTOM LEVEL
T.T.L TANK TOP LEVEL
P.B.L PUMP BOTTOM LEVEL

S.NO	TANK	CAP. IN CUM
01	EQUALIZATION TANK	**522**
02	REACTOR TANK	**42**
03	TUBE SETTLER (T.S)	**44**
04	BALANCE TANK	**62**
05	SLUDGE HOLDING TANK	**33**
06	TREATED WATER TANK	**522**

DATE	REV NO.	REVISION

REVISION

STP DESIGN BY

..W..W..W..W..W..W..WOFFICE WORK\LOGO & LETTER HEAD\WSSPW\LOGO SSP.png

CLIENT

PROJECT

250x4 KLD STP

TITLE

PLAN

JOB NO.	-----
DATE	16.02.2018
App	R.P
DRAWN BY	MD ARIF
CHKD BY	R.P
DWG. NO.	STP250/PL1/008-2017

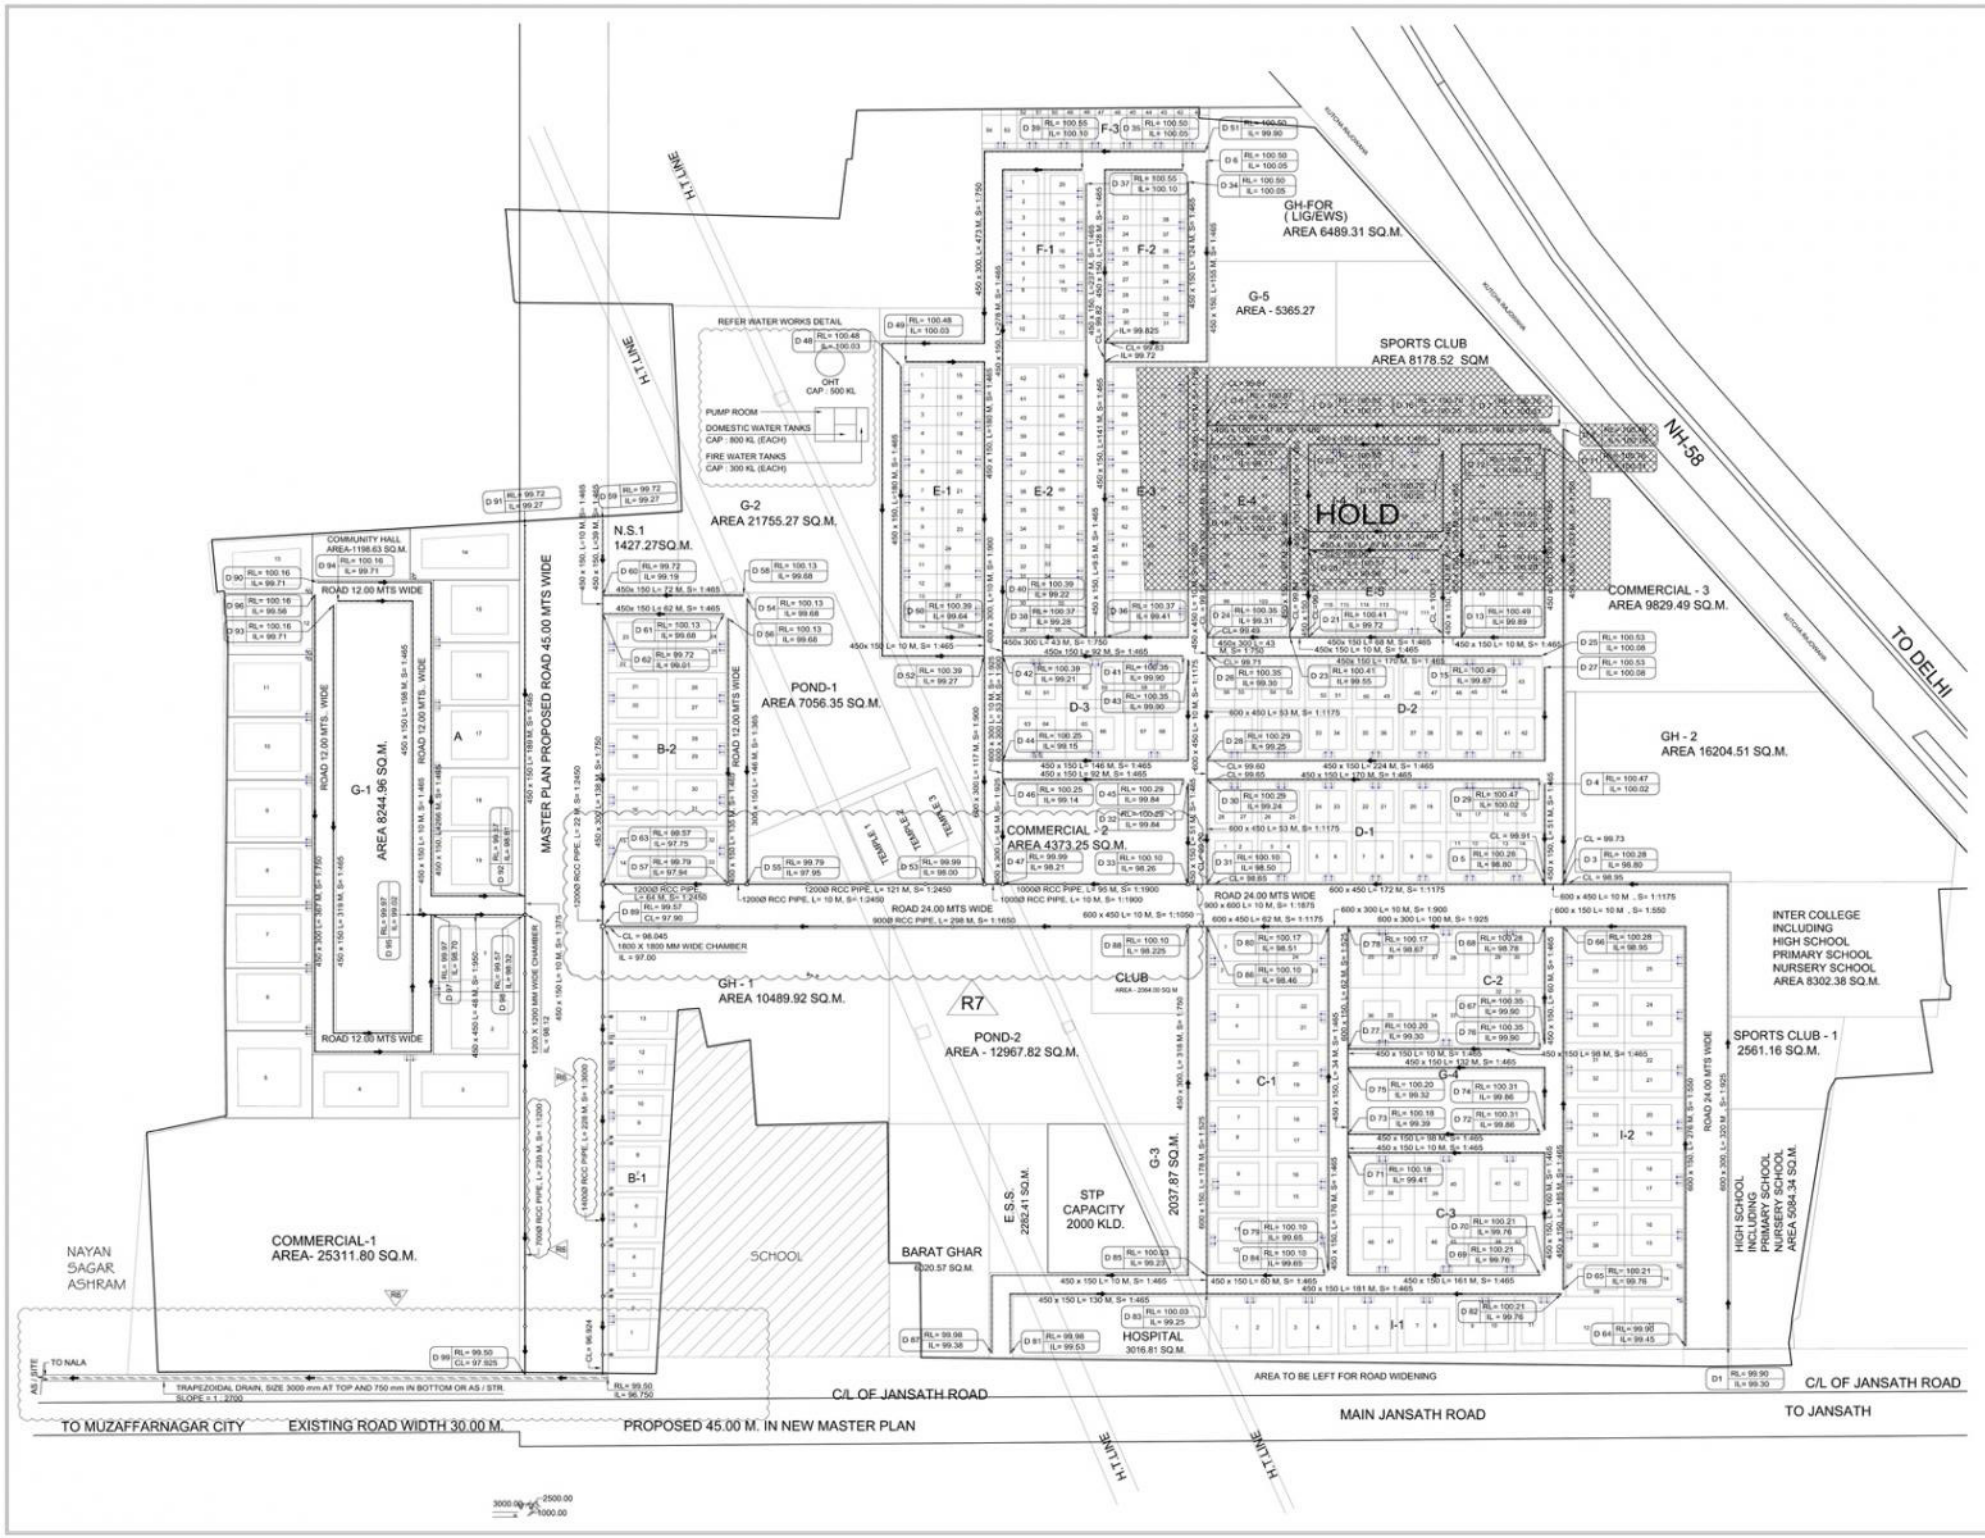

NOTES

Dimensions are not to be scaled.
Contractor must verify all dimensions at site before commencement of any work.
Contractor must notify architect and/or Project Manager of all discrepancies in drawing.
All levels given are Finished Floor Levels unless mentioned otherwise.
Refer this drawing along with other relevant architectural, structure & other services drawings before the execution of work, related to this drawing of site.
THE DRAWING & THE PROPERTY OF M/s. GAIA P. MATHUR & ASSOCIATES PVT. LTD. AND SHALL NOT BE COPIED OR USED IN ANY WAY WITHOUT THEIR PERMISSION.

SKETCHES INCORPORATED (DETAIL)

No.	Date	By	Description

ISSUE

No.	Date	By	Description
R7	05/01/2015	SUNIL	DRAIN REVISED WITH BOQ WORK
R6	14/04/2014	SUNIL	DRAIN REVISED WITH BOQ WORK
R5	01/03/2014	SUNIL	DRAIN REVISED WITH BOQ WORK
R4	01/03/2014	SUNIL	ALL ROAD & NAYBAY LEVELS REVISED
R3	24/01/2014	SUNIL	LEVELS REVISED (CH-4) W.R.T. ROAD
R2	30/04/2013	SUNIL	DRAIN REVISED
R1			LEVELS REVISED

No.	Date	By	Description

REVISIONS

LEGEND:

RL	ROAD FORMATION LEVEL
IL	INVERT LEVEL OF DRAIN
CL	CONNECTION LEVEL
L	LENGTH IN METER
S	SLOPE

Client

DWARIKA PROJECTS LIMITED

Architects

GAIA P. MATHUR AND ASSOCIATES (P) LTD.
ARCHITECTS & PLANNERS
C - 53, East Of Kailash, New Delhi-110065
T : 46595500 / F 46500152
E : gpma@gaiaarch.net / W : www.gpmaindia.com

Project Title

DWARIKA CITY
AT MUZAFFAR NAGAR

Consultants

SONI CONSULTANTS
Plumbing & Fire Suppression Consultants
B-2A/139, Janak Puri, New Delhi - 110058
PH.: 011-25532192, 41631861
e-mail : info@sonisconsultants.in
Website : www.sonisconsultants.in

Drawing Title

STORM WATER DRAINAGE LAYOUT

Status: GOOD FOR CONSTRUCTION

Drawn:	Checked:	Drawing No.
NITIN	SUNIL	PL-SWD-01

Date:	Sheet:	Scale:	Revisions:
05/01/15	900X750	1:1200	R1 R2 R3 R4 R5 R6 R7

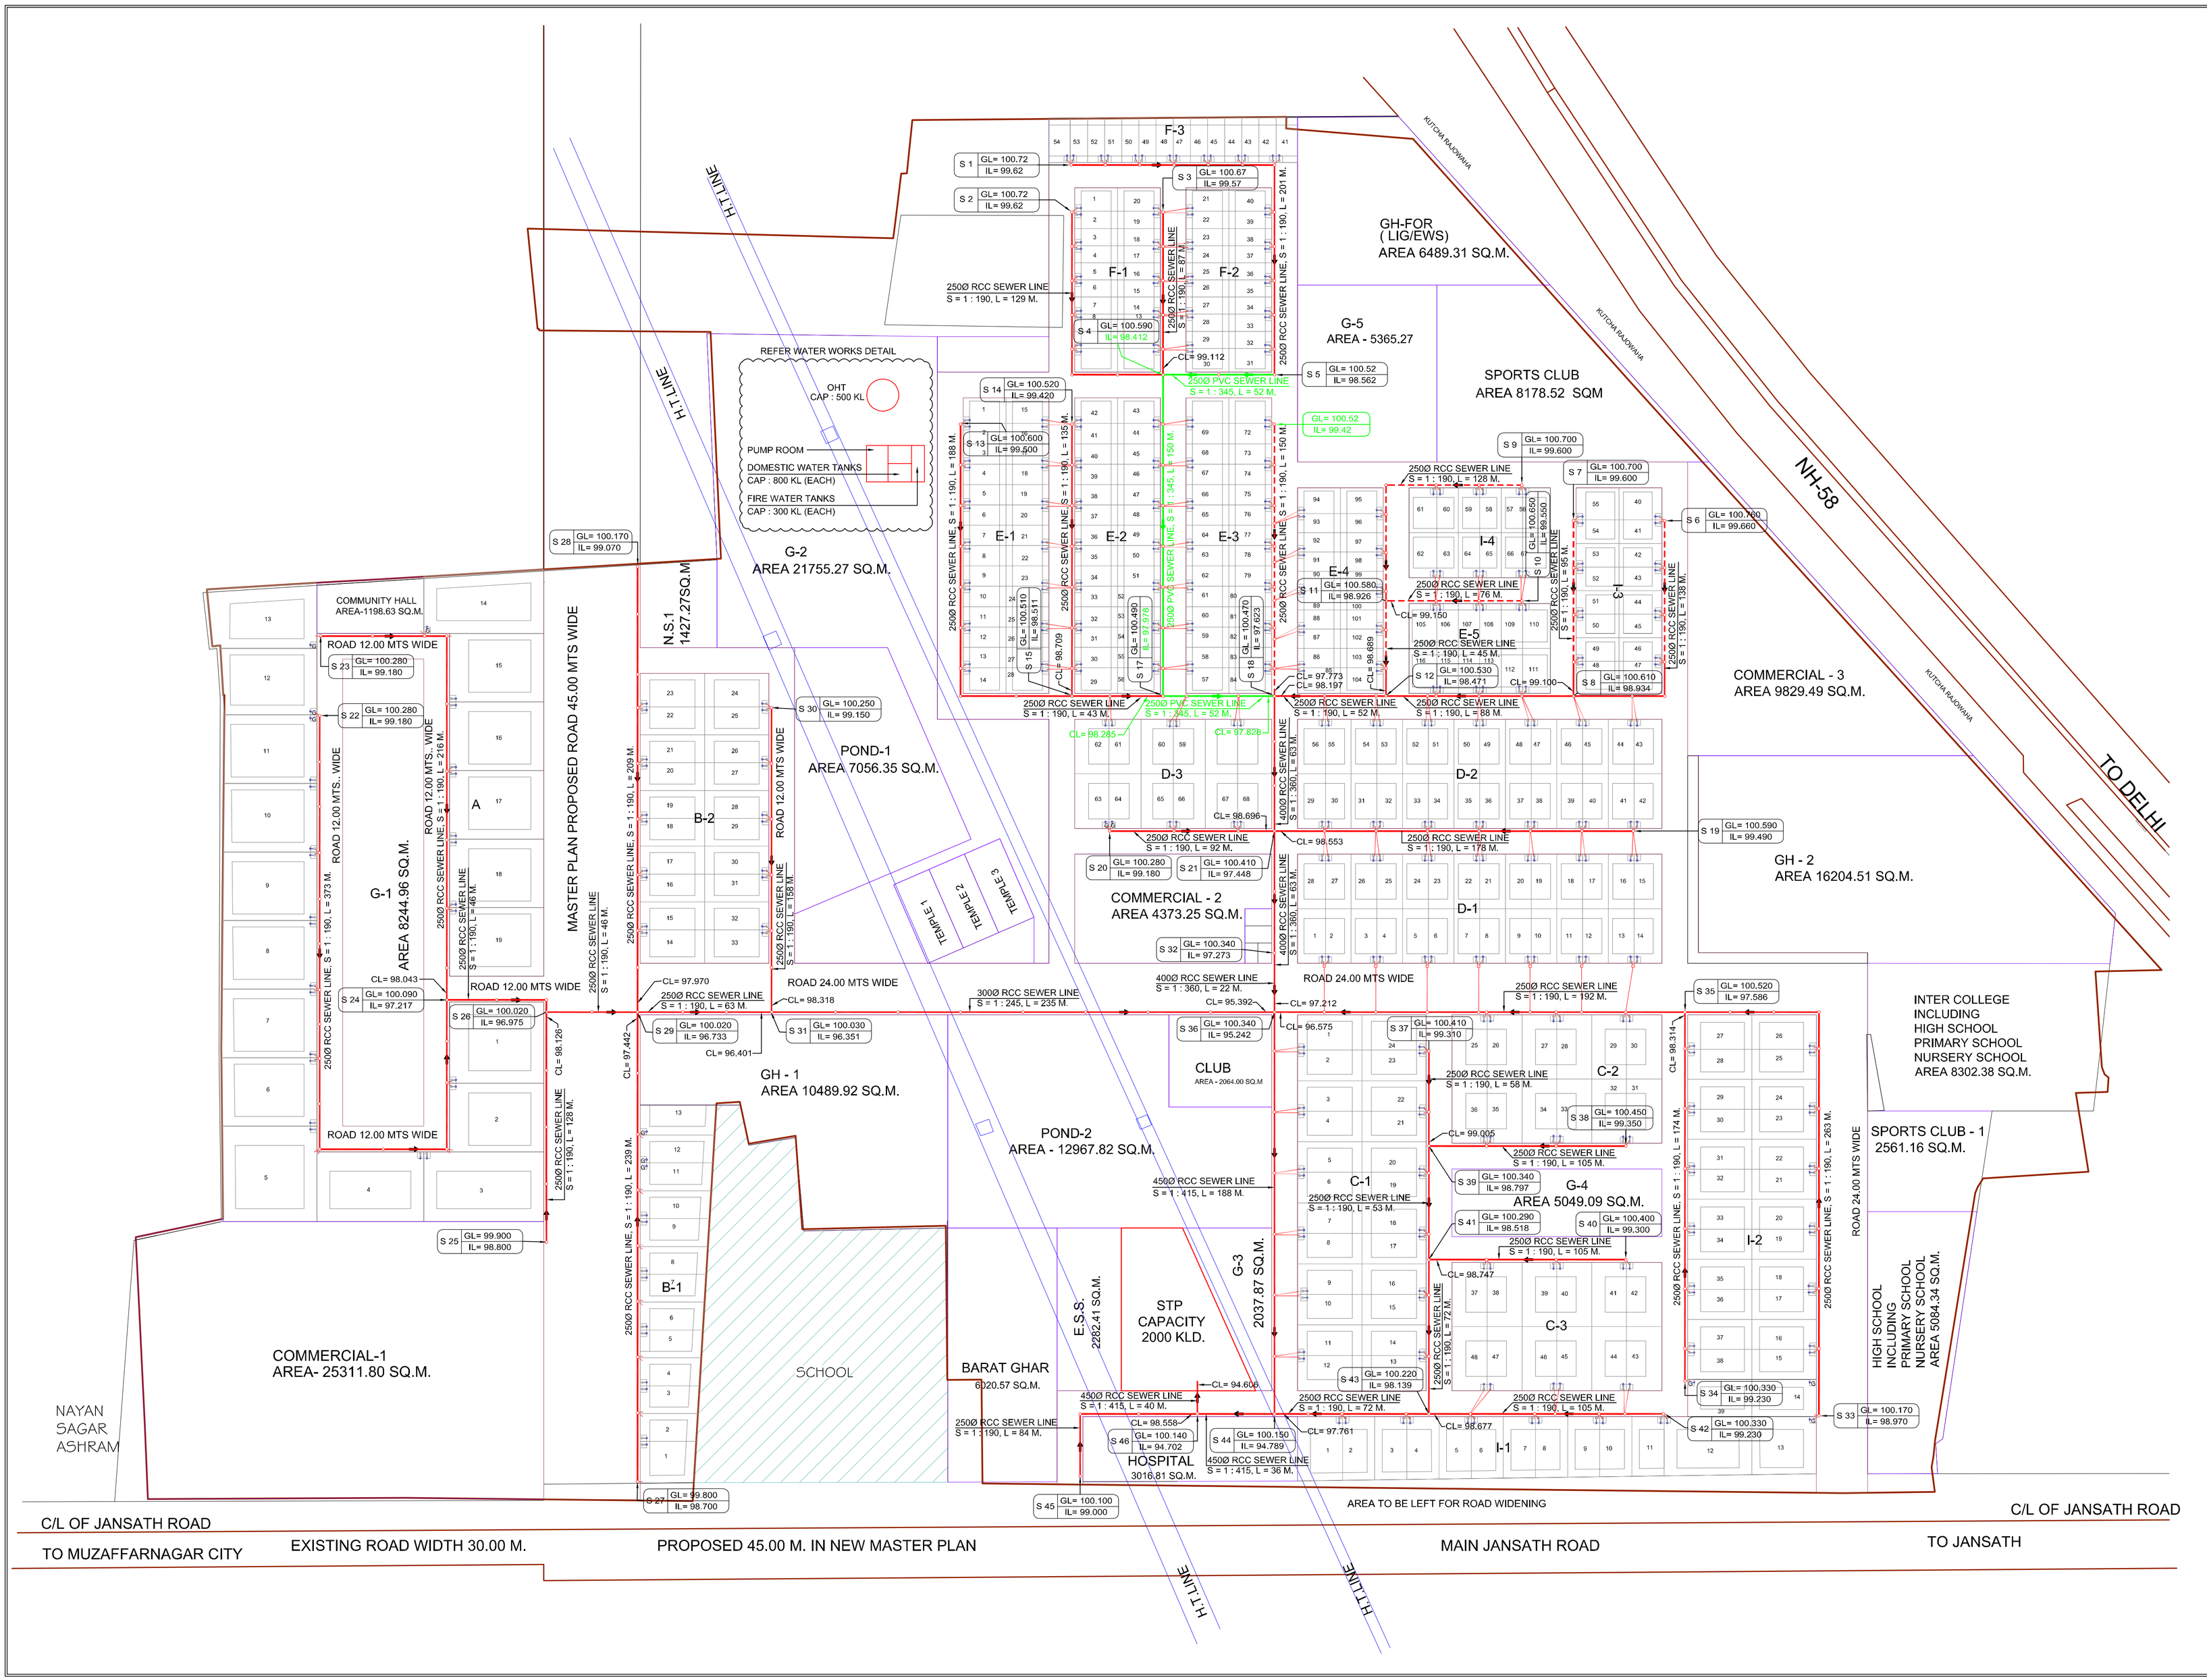

NOTES

Dimensions are not to be scaled.
Contractor must verify all dimensions on site before commencement of any work.
Contractor must notify Architect and/or Project Manager of all discrepancies in drawing.
All Levels given are Finished Floor Levels unless mentioned otherwise.
Refer this drawing along with other relevant architectural, structural & other services drawings, before the execution of work, related to this drawing of site.

THE DRAWINGS ARE THE PROPERTY OF M/S. GAIN P. MATHUR & ASSOCIATES PVT.LTD. AND SHALL NOT BE COPIED OR USED IN ANYWAY WITHOUT THEIR PRIOR PERMISSION.

SKETCHES INCORPORATED DETAILS.

No.	Date	By	Description

No.	Date	By	Description
ISSUES			
R2	21/06/13	SUNIL	SEWER LINES REVISED AS PER DEMARCATION PLAN.
R1	25/09/12	SUNIL	ROAD LEVELS REVISED.
REVISIONS			

LEGEND :

- SEWER LINE
- MAIN SEWER MANHOLE
- BRANCH SEWER MANHOLE

Client

DWARIKA PROJECTS LIMITED

Architects

GAIN P. MATHUR AND ASSOCIATES (P) LTD.
C - 55, East Of Kailash, New Delhi-110065
T : 46595959 I F 46595512
E : gpma@airtelmail.in I W : www.gpmindia.com

Project Title

DWARIKA CITY
AT MUZAFFAR NAGAR

Consultants

SONI CONSULTANTS
Plumbing & Fire Suppression Consultants
B-2A/139, Janak Puri, New Delhi - 110058
PH- 011-25503781, 41403781
e-mail : info@soniconsultants.in
Website : www.soniconsultants.in

Drawing Title

EXTERNAL SEWERAGE LAYOUT

Status: GOOD FOR CONSTRUCTION

Drawn:	Checked:	Drawing No.
NITIN	P.SONI	PL-SEW-01
Date: 21/06/13	Sheet: 900X750	Scale: 1:200

Revisions: R-1 R-2