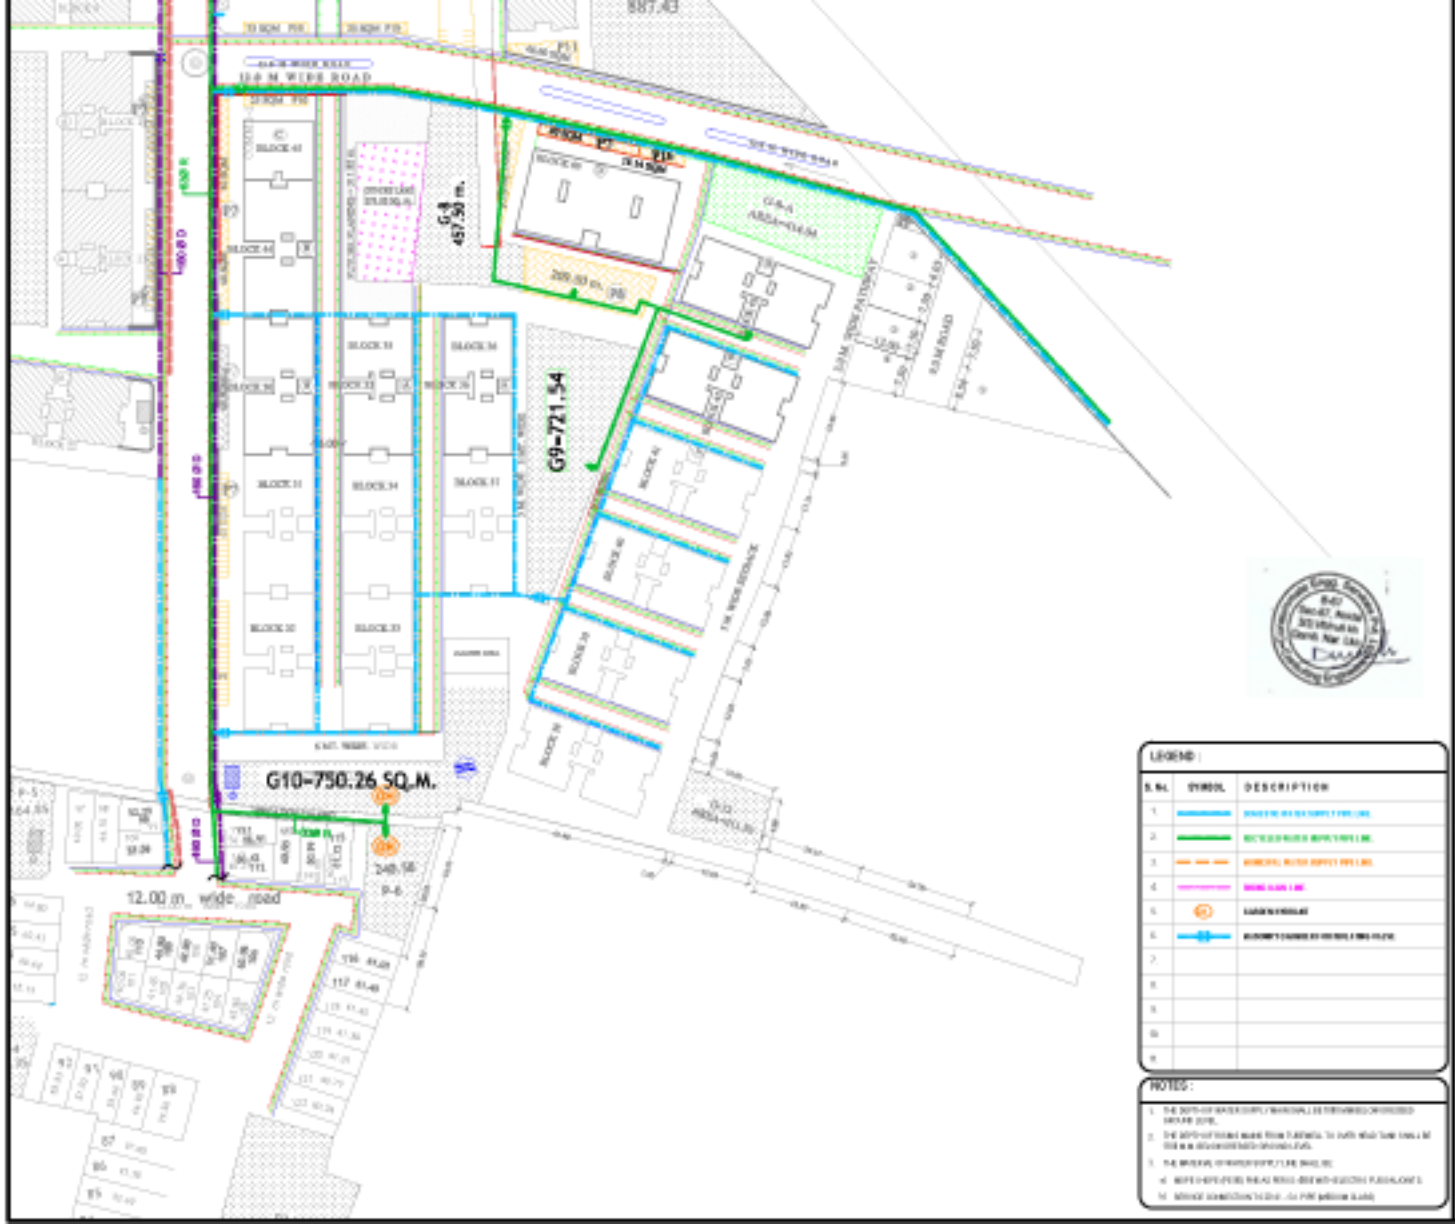

rev. no.	date	revision

project
DINESH NAGAR
AT PILAKHUWA, DISTT.- GAZIABAD, UP

title
LAYOUT PLAN (PART - A)

subtitle
EXTERNAL WATER SUPPLY SYSTEM

drawing released for
- ☐ APPROVAL
- ☐ SUBMISSION
- ☐ ADVANCE COPY
- ■ CONSTRUCTION

dwg. no. Pilakhuwa/CD-024
drawn by Amit Pandey
scale 1 : 250
designed by Nitesh Kumar
date
checked by Anand Shukla

architects
SHILP KRITI ARCHITECTS

services consultant
Consummate Engineering Services (P) Ltd.