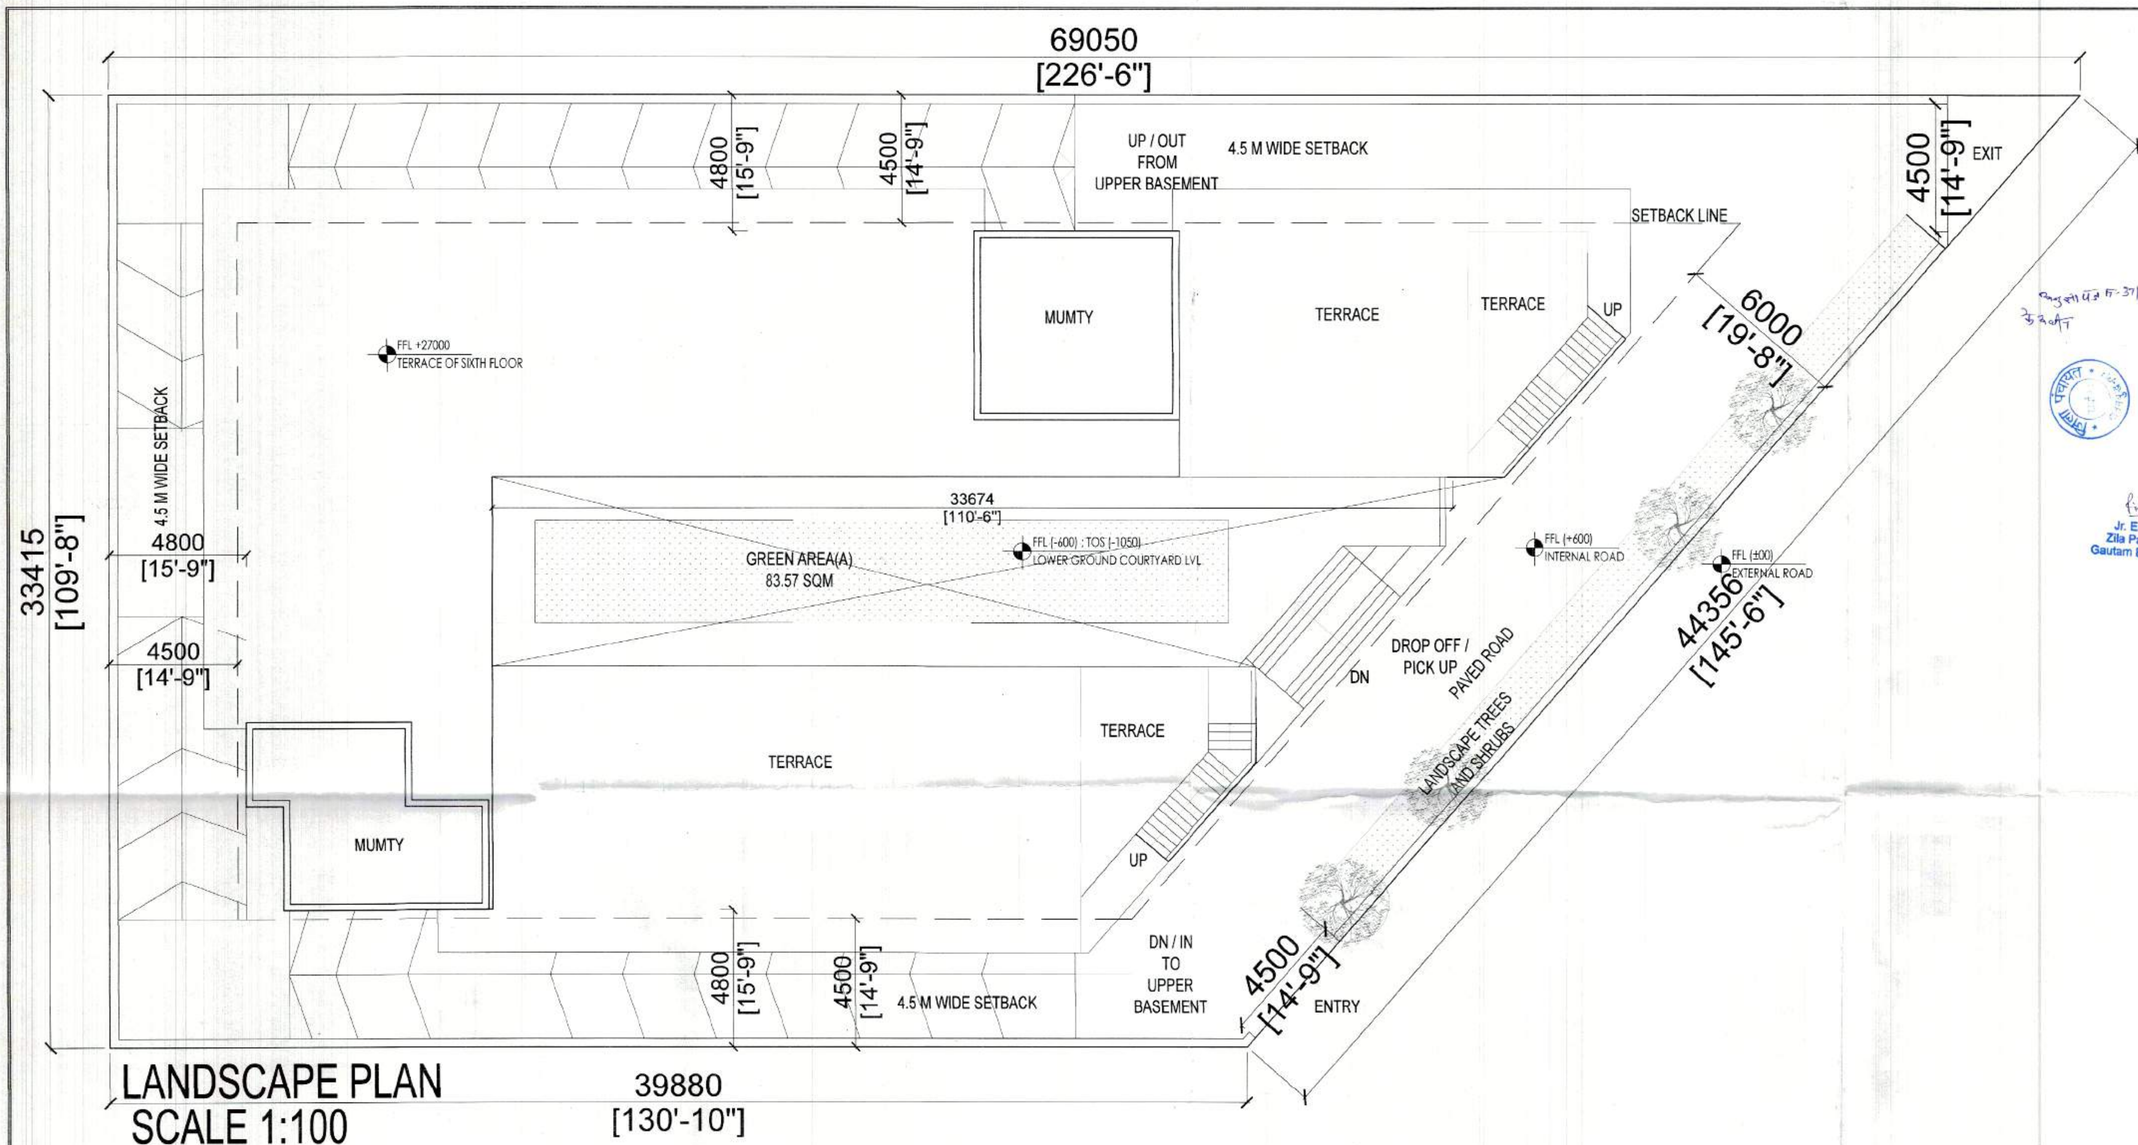

LANDSCAPE PLAN
SCALE 1:100

REV NO	DATE	NAME DRAWN BY	NAME CHECKED BY	DESCRIPTION OF THE REVISIONS

REVISIONS

1- मानचित्र जिस प्रयोजन के लिए स्वीकृत कराया गया है उसी प्रयोग में लाया जायेगा।
2- भू. स्वामित्व सम्बन्धित वाद डिक्री की विपरीतता पाये जाने की दशा में
3- मानचित्र निर्माण स्थल पर ही रखना होगा।
4- निर्माण कार्य पूर्ण होने की दशा में कब्जेदारी प्रमाण पत्र
5- नक्शे की स्वीकृति मात्र तीन वर्ष के लिए है। समय
आवेदन करना होगा।
6- भवन निर्माण करते समय भूकम्प रोधी मानकों का
7- आवेदक को व्यवस्था तथा अन्य सावधानी / दिशानिर्देश
8- पूर्व दायित्वों का पालन करना होगा।
9- यदि किसी अधिनियम के उल्लंघन
का अन्य किसी विशिष्ट प्रयोजन हेतु
10- अस्पताल सभी किस्मों का
स्थल से निकल

Jr. Engineer
Zila Panchayat
Gautam Budh Nagar

Engineer
Zila Panchayat
Gautam Budh Nagar

A.M.A
Zila Panchayat
Gautam Budh Nagar

OWNER SIGN & STAMP

Uniwest Infratech Pvt. Ltd.
Auth. Signatory

ARCHITECT SIGN & STAMP

ALI RAZA
B.Arch, M.Arch
CA/2018/100994

PROJECT:
UNIWEST AERO HUB
Khasra No. 112, Village Mirzapur,
Yamuna Expressway, Gautam Buddha
Nagar U.P. - 203201

CLIENT:
UNIWEST INFRATECH PVT LTD

PROJECT ARCHITECTS:
H O M E D E S I G N H U B
TAIMOOR NAGAR NEW FRIENDS COLONY
NEW DELHI
TEL: + 917017968848, +919582491867
DELHI-LUCKNOW-MEERUT

DRAWING TITLE
LANDSCAPE PLAN

DIRECTION:	STAGE:	
	Drawing No: UAH-02	Current Revision: R0
Start Date:	Issue Date: 17.01.2025	Last saved Date:
Project Code:	UAH	
Bldng/Block:	MASTER PLAN	
Floor:		
RELEASE PURPOSE:	SUBMISSION DRAWING	
File path:		