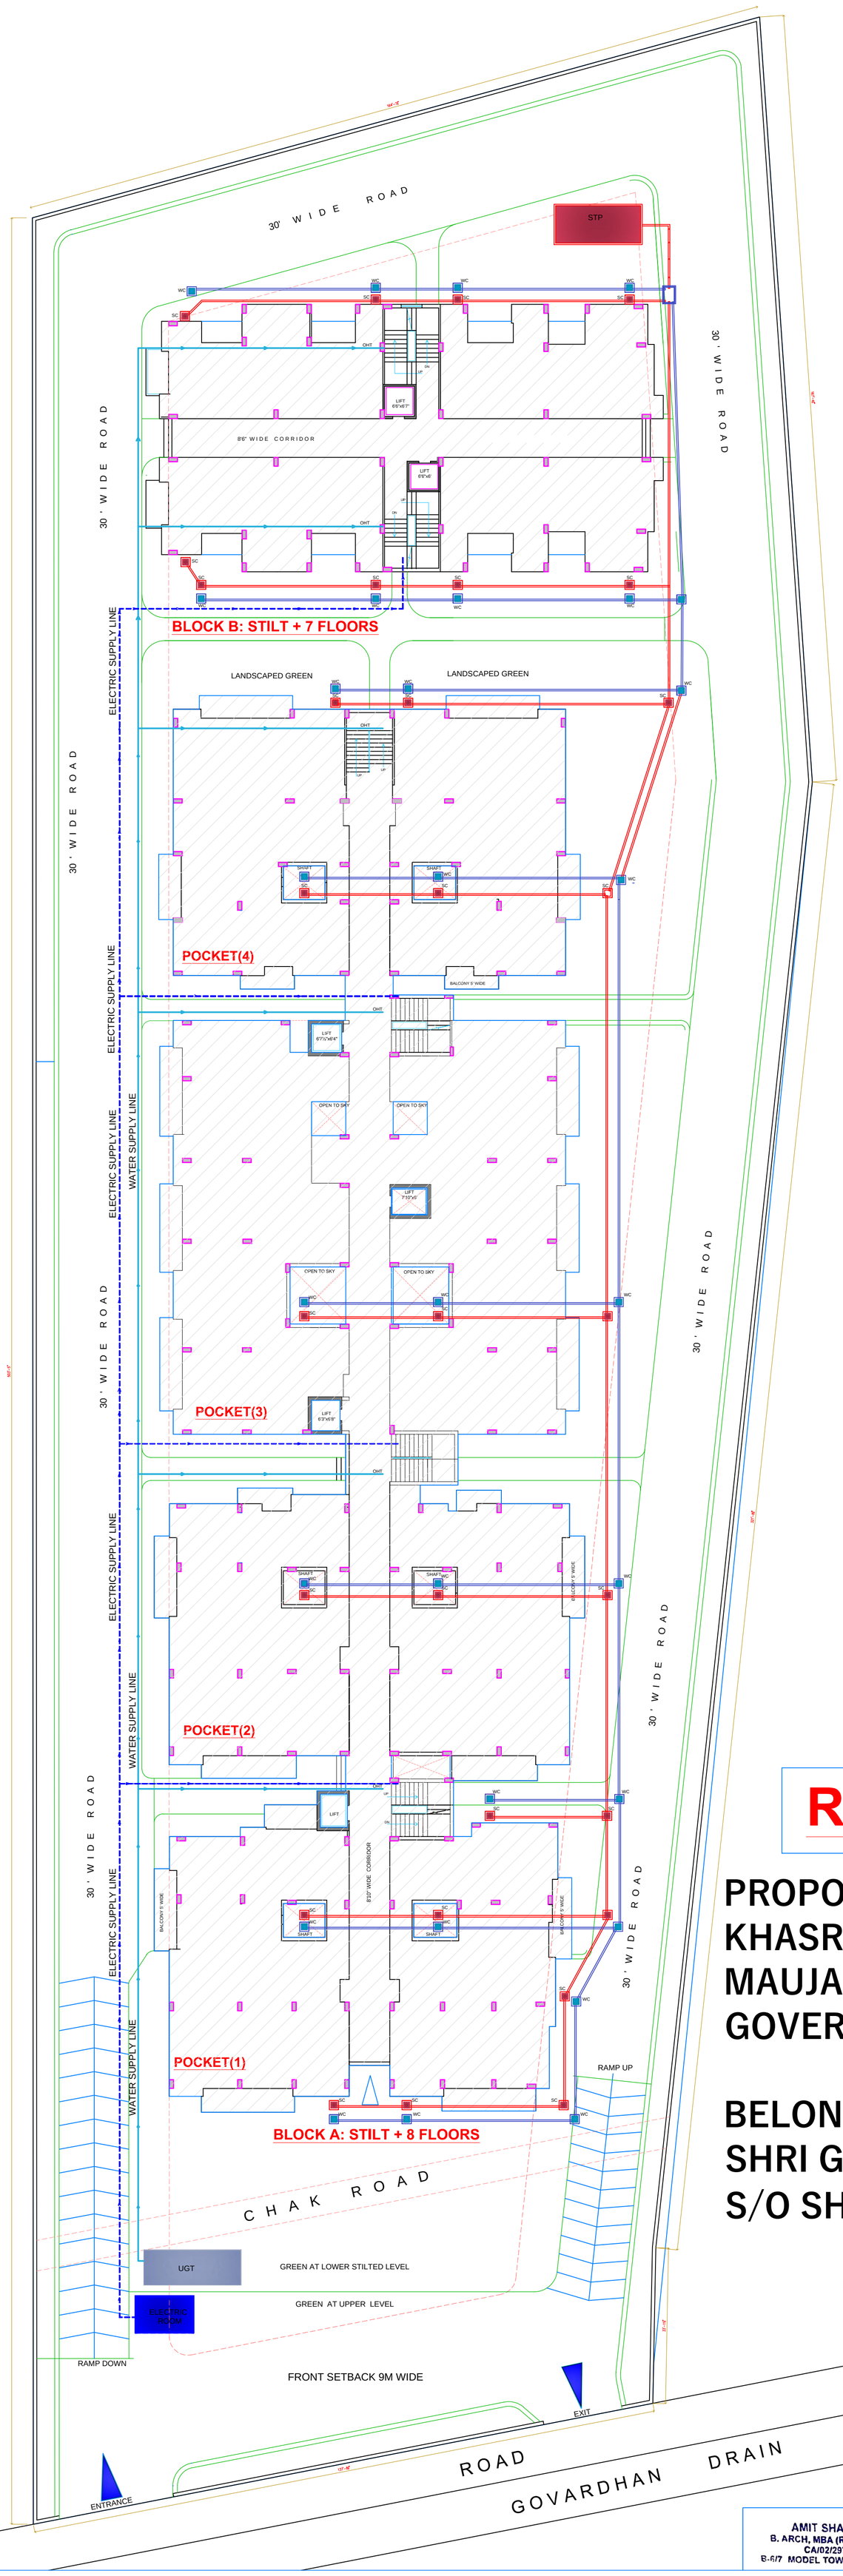

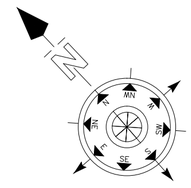

LEGEND:

S.NO.	ITEM	DESCRIPTION
1.		S.W.P.
2.		W.W.P.
3.	SC	SEWER CHAMBER
4.	WC	WASTE CHAMBER
5.	STP	SEWAGE TREATMENT PLANT
6.	UGT	UNDERGROUND WATER TANK
7.		WATER SUPPLY LINE
8.		ELECTRICITY SUPPLY LINE
9.		ELECTRIC ROOM

RADHA KRIPA NIKUNJ

PROPOSED GROUP HOUSING AT OUT OF KHASRA NO. 433A & 435 SITUATED AT MAUJA OOCHANGAON TEHSIL GOVERDHAN, DISTT MATHURA, U.P.

BELONGING TO:
SHRI GALAVYA DEV
S/O SHRI KAPIL DEV

AMIT SHARMA
B. ARCH, MBA (Real Estate)
CA/02/29706
B-6/7 MODEL TOWN-I, DELHI-09

AMIT SHARMA
B.ARCH. ; MBA (REAL ESTATE); AIIA; AIV
CA/2002/29706
A-13 SATYAWATI NAGAR,
ASHOK VIHAR, DELHI-110052
M:9310024363

invyr ARCHITECTURE VALUATIONS & INTERIORS