


BASEMENT FLOOR PLAN

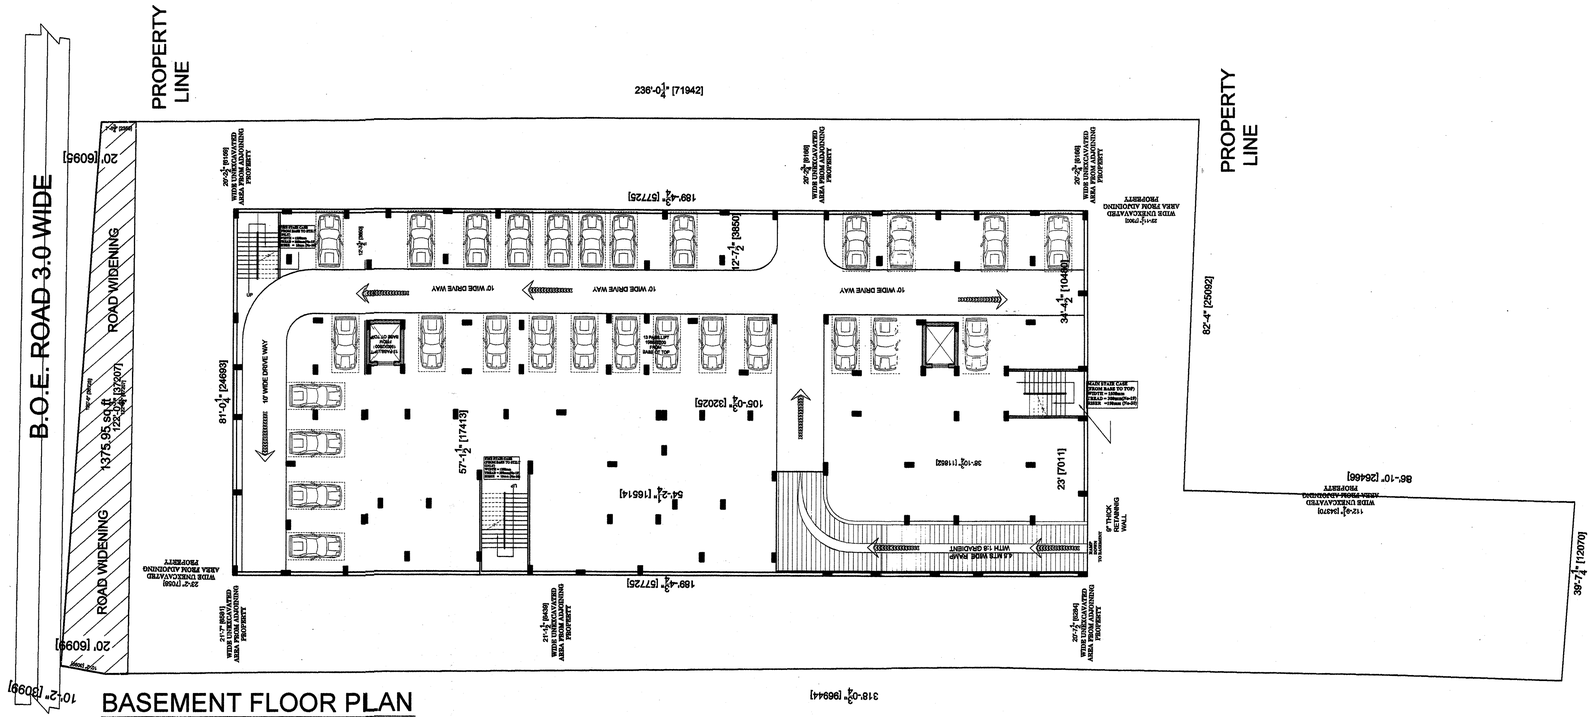


STILT FLOOR PLAN

APPROVAL OF G.D.A.:

प्रस्तुत मानचित्र शासनादेश संख्या–129 (1)/8–3–14–221 विविध/13 टीएसी दिनांक 22 अप्रैल, 2014 शहरी आवास नियोजन अनुभाग–3 द्वारा दिये गये निर्देश के क्रम में मा0 उच्चतम न्यायालय में योजित विशेष अनुमति याचिका संख्या–7065/2014 में पारित होने वाले आदेश के अधीन स्वीकृत/निर्गत किया जा रहा है।

गोरखपुर विकास प्राधिकरण
गोरखपुर
मानचित्र सं0 162/2013
दिनांक 1/4 | 9/15 से दिनांक 13/9/24
स्वीकृत
1- मानचित्र मय शर्तों के साथ स्वीकृत किया जाता है कि प्रत्येक निर्माण कार्य अपने जोखाम के आधे पर आवश्यक परीक्षण से 2 कुओं का आरोपण अवश्य करेंगे।
2- मानचित्र की स्वीकृति से किसी के स्वामित्व पर कोई प्रतिकूल प्रभाव नहीं होगा।
सहायक अभियन्ता | अधिशासी अभियन्ता | सचिव

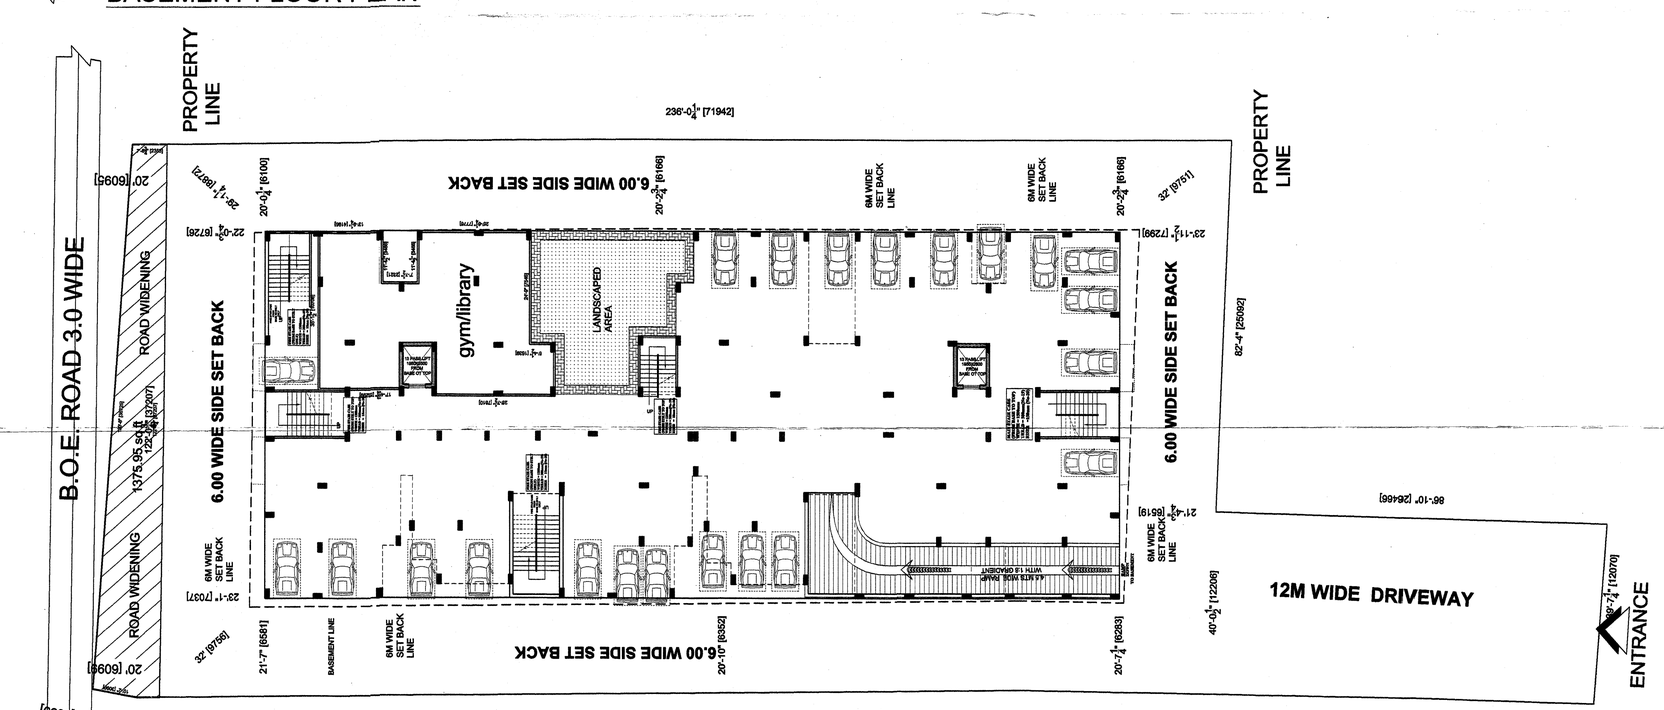PROJECT TITLE:

**PROPOSE GROUP HOUSING**
**AT**
**ARAZI NO- 68,69**
**MOHALLAH - KHORABAR URF SUVABAZAR**

**OWNER-**
**A.M.V INFRATECH(PVT.LTD)**
**DIRECTOR**
**SHRI ABHISHEK SINGH**

DOOR WINDOW SCEDULE :

| DOOR ( D1 ) | SIZE | SILL | LINTEL |
|---|---|---|---|
| DOOR ( D1 ) | 3'6"X7'0" | 0'0" | 7'0" |
| DOOR ( D2 ) | 3'0"X7'0" | 0'0" | 7'0" |
| DOOR ( D3 ) | 2'6"X7'0" | 0'0" | 7'0" |
| WINDOW ( W1 ) | 4'6"X5'0" | 2'6" | 7'0" |
| WINDOW ( W2 ) | 3'6"X4'0" | 3'6" | 7'0" |
| VENTILATOR ( V ) | 3'0"X1'6" | 7'0" | 8'6" |

SHEET NO. 02

AMV Infratech Pvt. Ltd.
Director


**ACORE ARCHITECTURAL SERVICES PVT. LTD**
ARCHITECT:ASHISH SRIVASTAVA (B. ARCH)
BRANCH OFFICE : 935/D MATRI ANCHAL NEAR GORAKHNATH RAILWAY CROSSING GORAKHPUR
ASHISH SRIVASTAVA B.ARCH, A.I.I.A. ARCHITECT C.O.A. Reg. No: CA/97/21613
TEL: OFF:3294813,RESI:2255290, MOBILE:9415321836.