24 Nos. 29/60 type Semifinished houses in Y-2 Khurja.

(89)

28/8E/1677

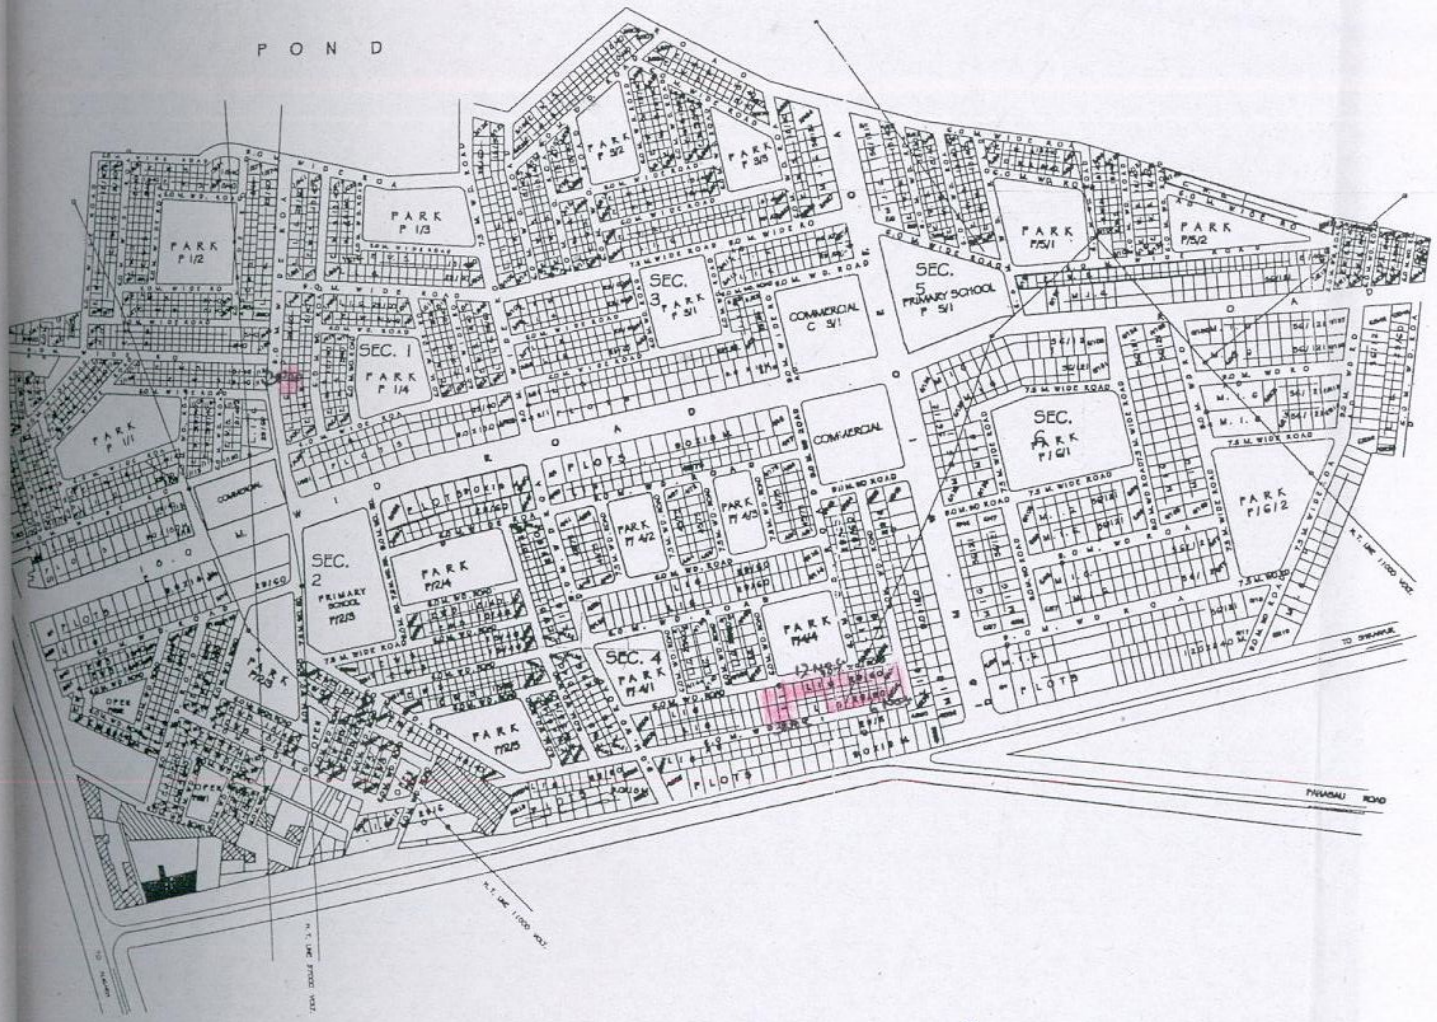

Contractor A.E. E.E.

UPHDB
U.P. HOUSING & DEVELOPMENT BOARD
NIRMAN BHAWAN COMPLEX, MOHAN MARGAR,
LUCKNOW.
E-MAIL: uphdb@sify.com

DRG. NO.	PROPOSED LAYOUT & NUMBERING PLAN FOR HIGHCOST VIKAS EVAM GRIHSTHAN YOJNA NO.-3, KHURJA
	SHEET NO.
	NUMBERING PLAN

FILE: \\UPHDB-server\work-2\vigyatesh_2\ numbering

NOTES: THIS LAYOUT PLAN HAS BEEN PREPARED ACCORDING TO THE LETTER NO. 14/G/2002/CD-2/MISC/96 H.E.B. CD. 23 DATED 26-03-98

ARCHITECTURE & PLANNING UNIT-I
U.P. AVAS EVAM VIKAS PARISHAD, LUCKNOW.

PROPOSED LAYOUT & NUMBERING PLAN FOR HIGHCOST VIKAS EVAM GRIHSTHAN YOJNA NO.-3, KHURJA AGRA (TENTATIVE)

DATE-14/8/08

N

DEALT BY:
MAMTA VERMA

PADAM MOHAN
F.I.A.
ASSTT. ARCHITECT PLANNER

AJIT DUBEY
ARCHITECT PLANNER

ANIL SANT
I.A.S.
AVAS AYUKT