PRODUCED BY AN AUTODESK EDUCATIONAL PRODUCT

SITE PLAN

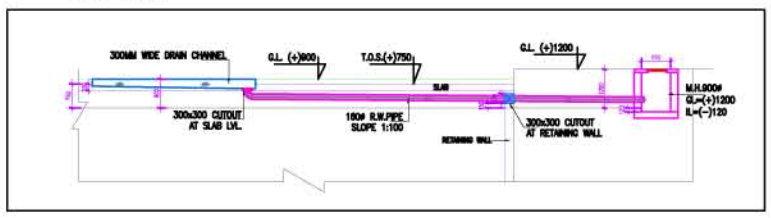

LEGEND FOR PLUMBING:-	
SYMBOL	DESCRIPTION
①	110 DIA. SOIL & VENT PIPE
②	110 DIA. WASTE & VENT PIPE
③	75 DIA. ANTISYPHONAGE PIPE
④	DOMESTIC WATER SUPPLY DIN. TAKE PIPE
⑤	FLUSHING WATER SUPPLY DIN. TAKE PIPE
⑥	DOMESTIC WATER SUPPLY RISER PIPE
⑦	FLUSHING WATER SUPPLY RISER PIPE
⑧	160 DIA. R.W.PIPE FOR TERRACE
⑨	110 DIA. R.W.PIPE FOR BALCONY
⑩	HOT WATER SUPPLY DIN. TAKE PIPE

PLUMBING LEGEND:-	
	SEWERAGE LINE
	STORM WATER LINE
	CATCH BASIN 500x450MM
	SEWERAGE / DRAINAGE MANHOLE
	RAIN WATER HARVESTING PIT

FIRE LEGEND:-	
EFH	EXTERNAL FIRE HYDRANT

CONCEPT ARCHITECT
ARCHITECT HAFEEZ CONTRACTOR

STRUCTURAL CONSULTANT
VMS CONSULTANTS PVT. LTD.
4 Shri Jorawar Bhawan, 1st Floor,
South Wing, 93, Maharshi Karve Marg,
Churchgate, Mumbai - 400020.
Ph. No. - 022-65935963 / 4 / 5 / 6.
Fax - 022-65935967

MEP CONSULTANT
M/S.SUNIL NAYYAR CONSULTANTS PVT. LTD.
306,206A,309A, 305B, 2nd & 3rd Floors, Time Centre
GLF Golf Course Road, Sector - 54
Gurgaon - 122002
Telefax - 0124-4803800

GENERAL NOTES

ARCHITECTURAL DESIGN REPORT

LEGENDS

KEY PLAN

REVISION INDEX

DESIGN DEVELOPMENT ARCHITECT
SAYA BUILDCON CONSORTIUM PVT. LTD.

PROJECT
SAYA ZION
Proposed Group Housing
Plot Number - GC - 6/ 11, Greater Noida West

DRAWING TITLE
SITE PLAN
CO-ORDINATED DRAWING

DRAWN BY: SANDEEP
CHECKED BY: AVNISH

DRAWING NUMBER
SNC/SZ/SP/MEP-01

DATE: 27.01.2016
SCALE: 1:300
REVISION NUMBER: R1

PRODUCED BY AN AUTODESK EDUCATIONAL PRODUCT
PRODUCED BY AN AUTODESK EDUCATIONAL PRODUCT
PRODUCED BY AN AUTODESK EDUCATIONAL PRODUCT