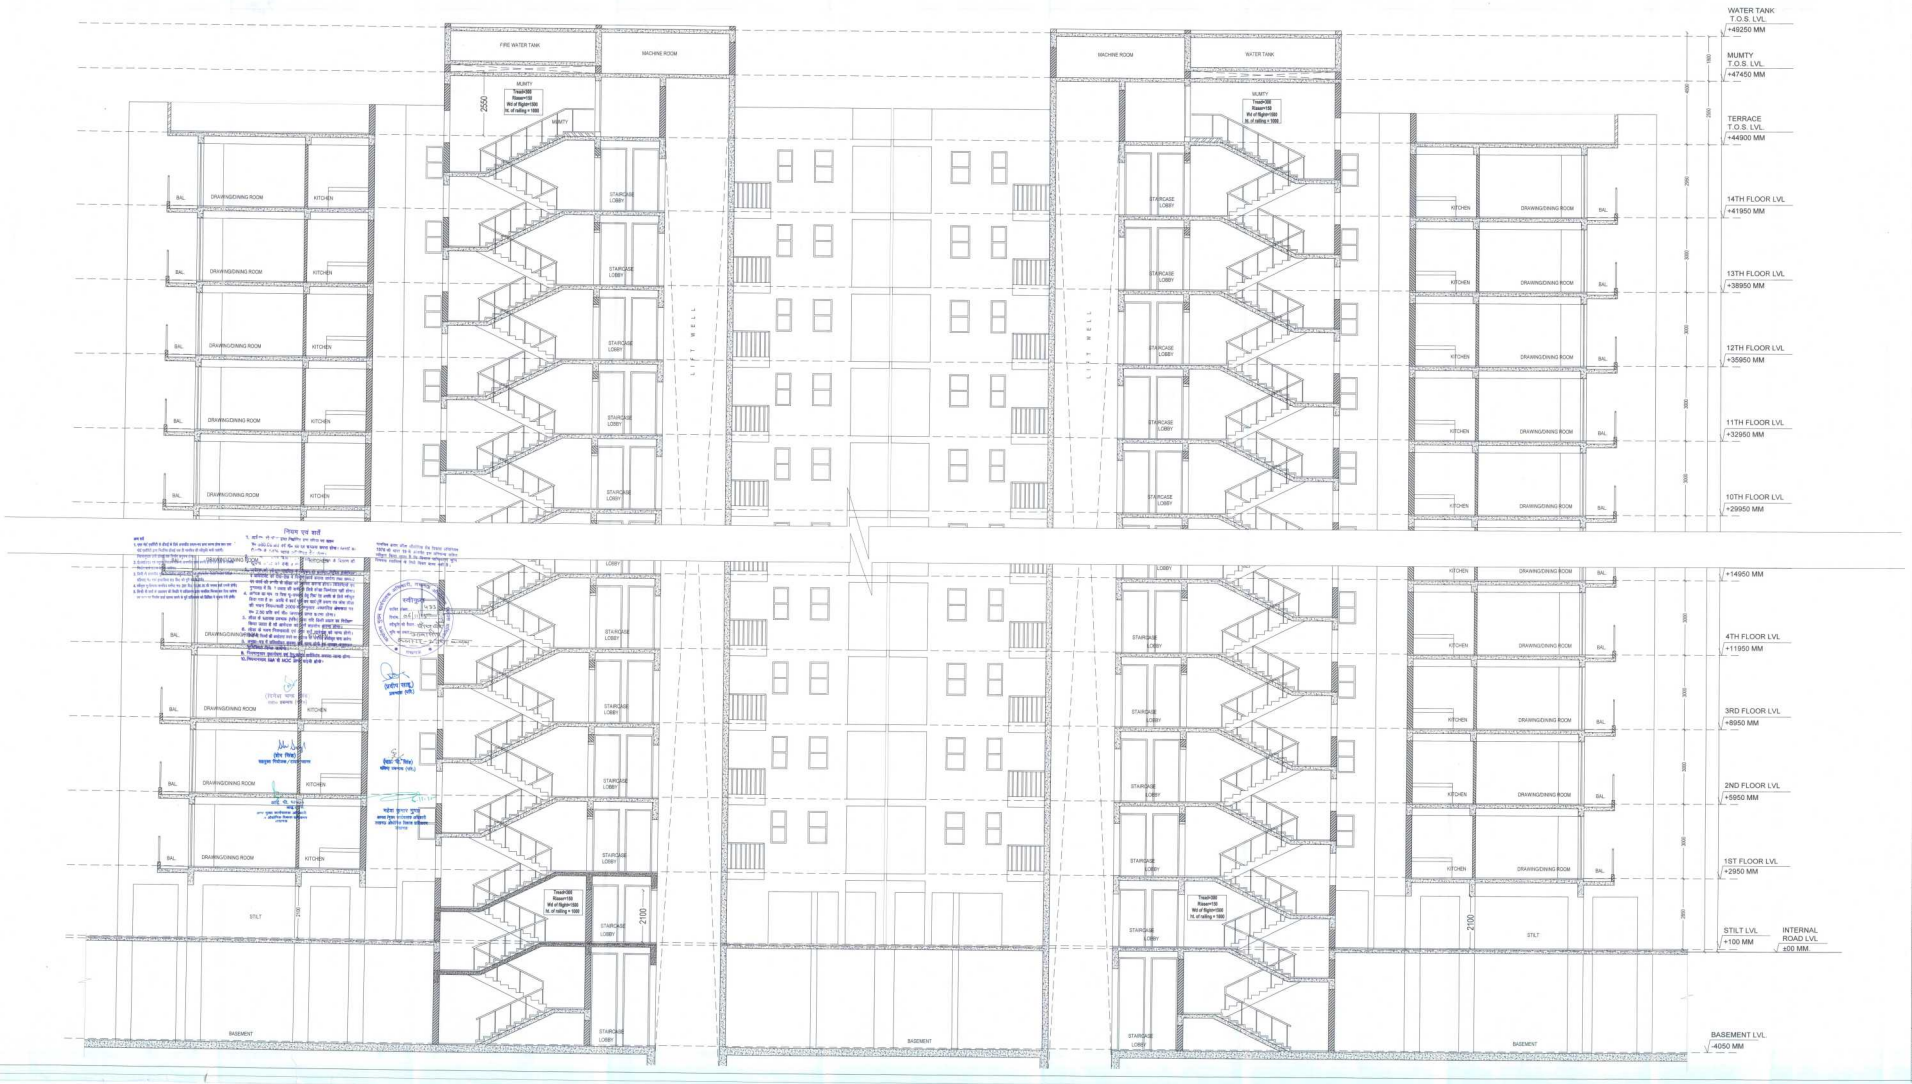

This drawing is a COPYRIGHT contents
of the drawing or part thereof may
not be used or reproduced without
the permission of the Architect

NOTES

PROJECT

Revised Layout Plan for Group Housing at Village-Miranpur Pinwat , Kanpur Road , Lucknow

On Khasra No - 121P,122P,130,131,132,133,134, 135,136,137,138,139,140,141,142,143,144,145, 146,147,148,149,150,151,152,153,154,166,167, 178,179P,180,181,182,183,184,185P,185BA,186, 187SA,188SA,187P,188P,189,190,191,192,193, 194,195,196,197,198,199,200,201,202,203P, 203BA,204,205,206P,206BA,207,208,210,211, 212,213,214,215,216,217,218,219,220,220/701, 221,222,223,224,225,226,227,228,229,233SA, 236SA,239,240,248P,254P,258P,261,262,263, 264,265,266,267,268

at Village-Miranpur Pinwat Pargana-Bijnour, Tahsil & District- Lucknow

KEY PLAN
N.T.S.

SUBMISSION DRAWING OF CLUSTER -2 (GOLD FINCH STATE) ON KHASRA NO. 195,196P,194P,193P,192P,188,216P,217P

DESIGNED BY

RAD
RUDRABHISHEK ARCHITECTS AND DESIGNERS
A-8,Sector 58,Noida

DRAWING TITLE

TYPICAL SECTION AA
(CLUSTER-2 -tower-F)

DEALT BY | CHECKED BY

DESIT A | RAJENDRA

SCALE | DATE | DRAWING NUMBER

1:100 | JAN.2015 | RD-KORE/08-2015(L-01)

यह मानचित्र डीड महायोजना-2013 तथा भवन विनियमावली 2008 एवं समय समयपर यथा संशोधित के अनुसार तैयार किया गया है।

Land Owner: FOUR LEAF DEVELOPERS PRIVATE LIMITED

Developed By: M/S PAARTH INFRA BUILD PVT.LTD., 1ST FLOOR, PLOT NO.-3, SECTOR-3, PATPARGANJ, INDUSTRIAL AREA, NEW DELHI-110092

Signature

ARCHITECT: RUDRABHISHEK ENTERPRISES PVT. LTD.
CIN-U74140UP2011PTC042761
ARCHITECTS & ENGINEER DESIGNERS
PLANNERS & INTERIOR DESIGNERS
URBAN PLAN, TOWN PLANNING
CIVIL ENGINEERS, STRUCTURAL ENGINEERS
CIVIL CONTRACTORS, STRUCTURAL CONTRACTOR