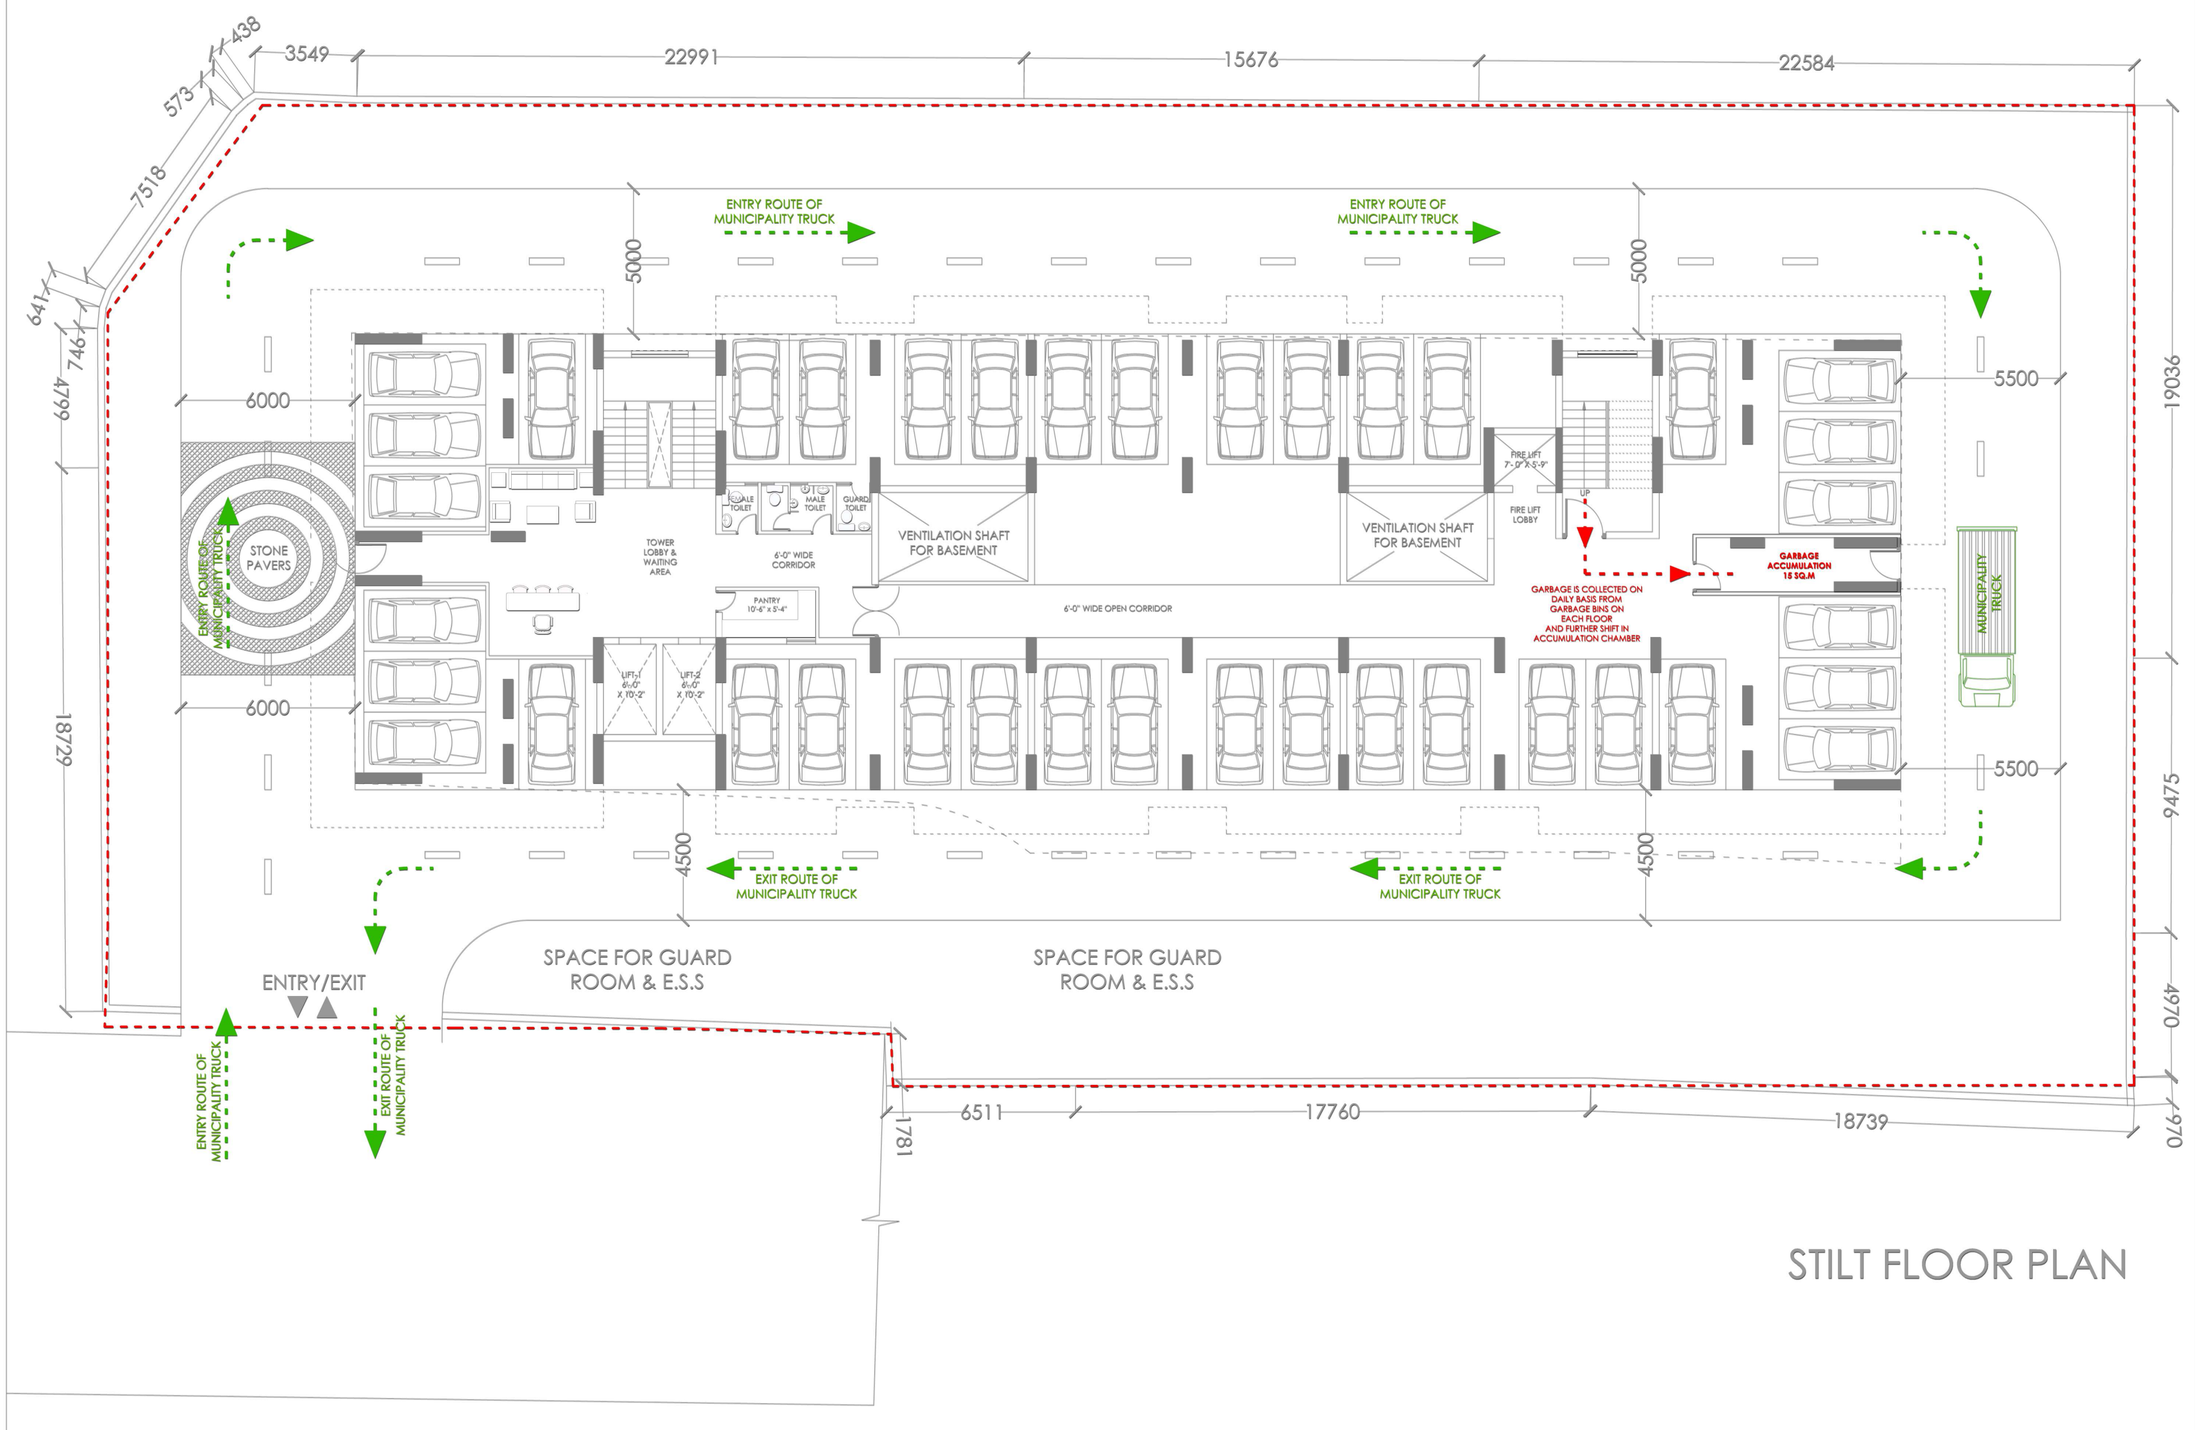

STILT FLOOR PLAN

NOTES

- THIS DRAWING IS THE PROPERTY OF UPAAY DESIGN & PLANNING AND IS NOT TO BE USED FOR ANY PURPOSE OTHER THAN FOR WHICH IT IS ISSUED WITHOUT PERMISSION OF ITS PRINCIPALS.
- THIS DRAWING IS TO BE READ IN CONJUNCTION WITH OTHER RELEVANT ARCHITECTURAL, STRUCTURAL AND OTHER SERVICES/ CONSULTANTS DRAWING. IT SHALL BE THE DEEMED RESPONSIBILITY OF THE CONTRACTOR/ FABRICATOR TO BRING IN TO NOTICE OF ARCHITECTS IF ANY DISCREPANCY WITHIN OR BETWEEN THE DRAWINGS PRIOR TO CONSTRUCTION.
- ALL WRITTEN DIMENSIONS ARE TO BE FOLLOWED AND THE DRAWING IS NOT TO BE SCALED.

MAIL	R-0	15-09-25	REF
COPY	REV.	DATE	DESCRIPTION

KEY PLAN

ORIENTATION

BUILDER & PROMOTER

BRIJ SAI BUILDTECH PVT. LTD.

PROJECT

BRAJ VILAS

DRAWING TITLE

WASTE DISPOSAL PLAN
BUILDING HEIGHT
(BASEMENT + STILT + 7 FLOORS)

OWNER SIGN	ARCHITECT SIGN
	ARCHITECT CA/2013/60337 ASHISH

ARCHITECTURAL, ENGINEERING & CONSTRUCTION

CONCRETEFORT
ECO 4 CON REALTY PVT. LTD.
ITHUM TOWER, Office No-1006, Tower-A, Sector 62, Noida, Uttar Pradesh 201301, PH: 9319324200, Email:info@concretefort.com

SCALE	DATE	DRAWN BY
NOT TO SCALE	15-09-2025	RHYTHM
CHECKED BY	APPROVED BY	
RHYTHM	ASHISH	
DRG.NO.		