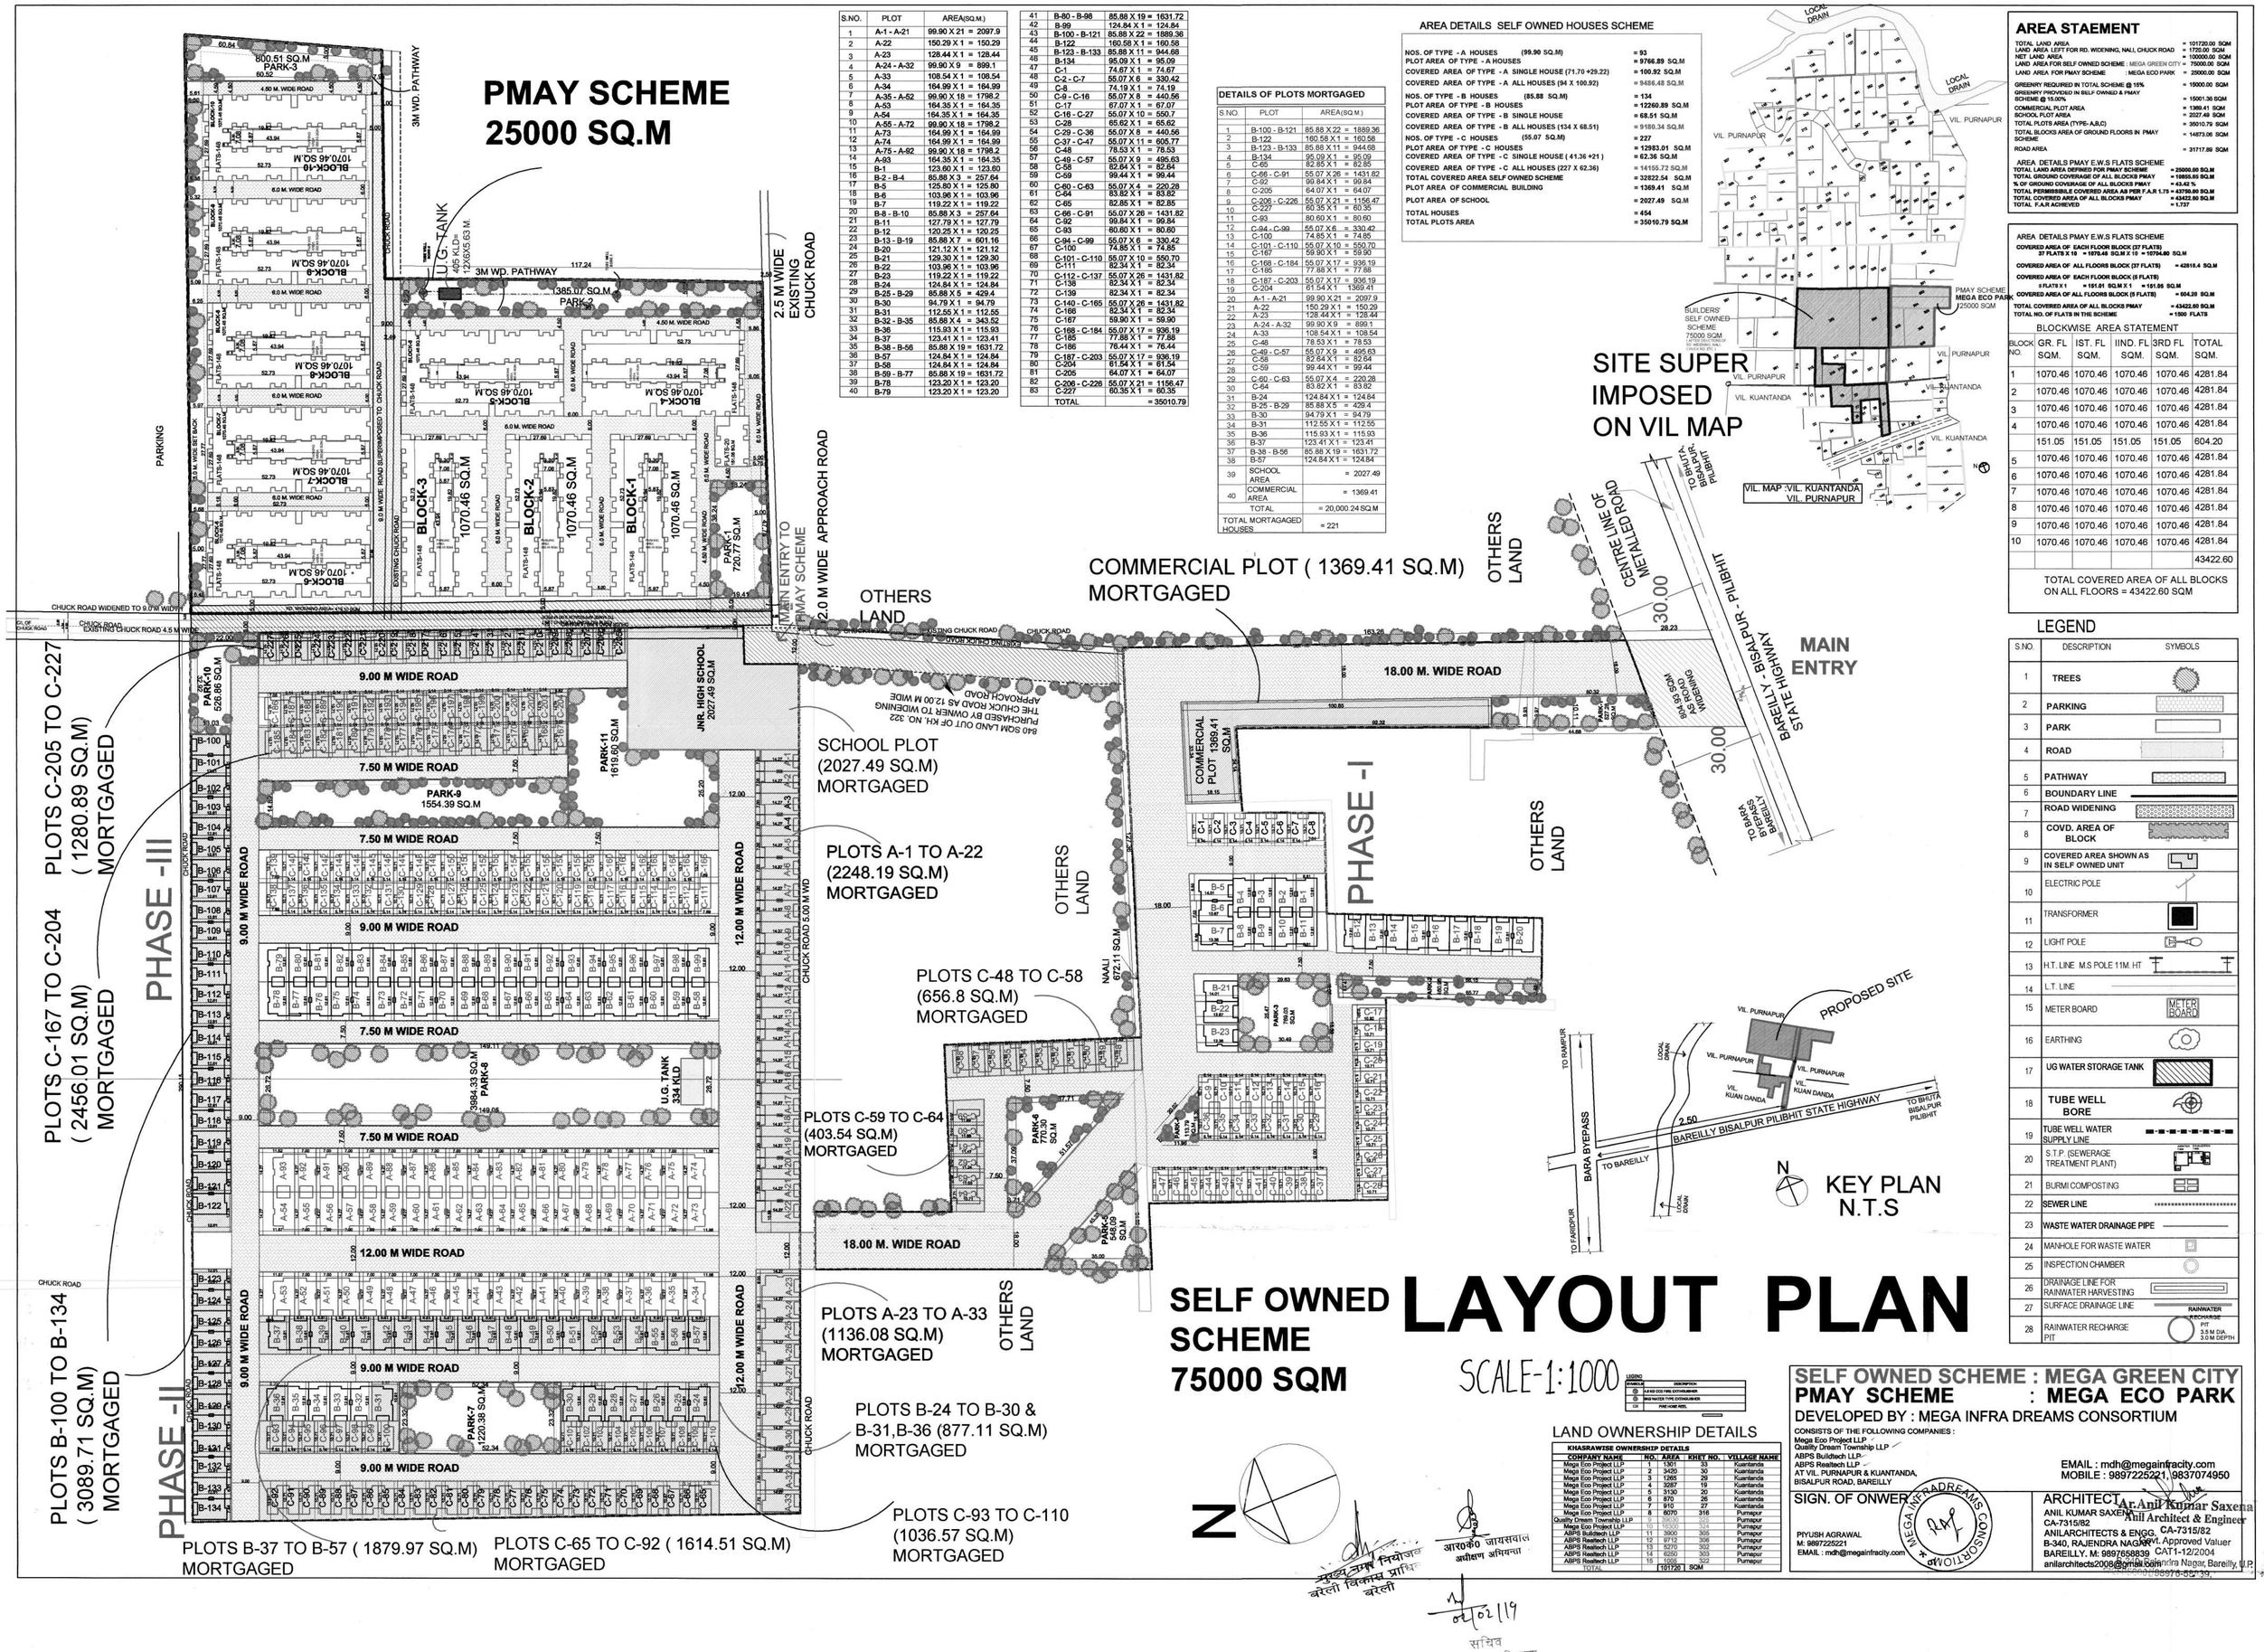

S.NO.	PLOT	AREA(SQ.M.)
1	A-1 - A-21	99.90 X 21 = 2097.9
2	A-22	150.29 X 1 = 150.29
3	A-23	128.44 X 1 = 128.44
4	A-24 - A-32	99.90 X 9 = 899.1
5	A-33	108.54 X 1 = 108.54
6	A-34	164.99 X 1 = 164.99
7	A-35 - A-52	99.90 X 18 = 1798.2
8	A-53	164.35 X 1 = 164.35
9	A-54	164.35 X 1 = 164.35
10	A-55 - A-72	99.90 X 18 = 1798.2
11	A-73	164.99 X 1 = 164.99
12	A-74	164.99 X 1 = 164.99
13	A-75 - A-92	99.90 X 18 = 1798.2
14	A-93	164.35 X 1 = 164.35
15	B-1	123.60 X 1 = 123.60
16	B-2 - B-4	85.88 X 3 = 257.64
17	B-5	125.80 X 1 = 125.80
18	B-6	103.96 X 1 = 103.96
19	B-7	119.22 X 1 = 119.22
20	B-8 - B-10	85.88 X 3 = 257.64
21	B-11	127.79 X 1 = 127.79
22	B-12	120.25 X 1 = 120.25
23	B-13 - B-19	85.88 X 7 = 601.16
24	B-20	121.12 X 1 = 121.12
25	B-21	129.30 X 1 = 129.30
26	B-22	103.96 X 1 = 103.96
27	B-23	119.22 X 1 = 119.22
28	B-24	124.84 X 1 = 124.84
29	B-25 - B-29	85.88 X 5 = 429.4
30	B-30	94.79 X 1 = 94.79
31	B-31	112.55 X 1 = 112.55
32	B-32 - B-35	85.88 X 4 = 343.52
33	B-36	115.93 X 1 = 115.93
34	B-37	123.41 X 1 = 123.41
35	B-38 - B-56	85.88 X 19 = 1631.72
36	B-57	124.84 X 1 = 124.84
37	B-58	124.84 X 1 = 124.84
38	B-59 - B-77	85.88 X 19 = 1631.72
39	B-78	123.20 X 1 = 123.20
40	B-79	123.20 X 1 = 123.20
41	B-80 - B-98	85.88 X 19 = 1631.72
42	B-99	124.84 X 1 = 124.84
43	B-100 - B-121	85.88 X 22 = 1889.36
44	B-122	160.58 X 1 = 160.58
45	B-123 - B-133	85.88 X 11 = 944.68
46	B-134	95.09 X 1 = 95.09
47	C-1	74.67 X 1 = 74.67
48	C-2 - C-7	55.07 X 6 = 330.42
49	C-8	74.19 X 1 = 74.19
50	C-9 - C-16	55.07 X 8 = 440.56
51	C-17	67.07 X 1 = 67.07
52	C-18 - C-27	55.07 X 10 = 550.7
53	C-28	65.62 X 1 = 65.62
54	C-29 - C-36	55.07 X 8 = 440.56
55	C-37 - C-47	55.07 X 11 = 605.77
56	C-48	78.53 X 1 = 78.53
57	C-49 - C-57	55.07 X 9 = 495.63
58	C-58	82.64 X 1 = 82.64
59	C-59	99.44 X 1 = 99.44
60	C-60 - C-63	55.07 X 4 = 220.28
61	C-64	83.82 X 1 = 83.82
62	C-65	82.85 X 1 = 82.85
63	C-66 - C-91	55.07 X 26 = 1431.82
64	C-92	99.84 X 1 = 99.84
65	C-93	80.80 X 1 = 80.80
66	C-94 - C-99	55.07 X 6 = 330.42
67	C-100	74.85 X 1 = 74.85
68	C-101 - C-110	55.07 X 10 = 550.70
69	C-111	82.34 X 1 = 82.34
70	C-112 - C-137	55.07 X 26 = 1431.82
71	C-138	82.34 X 1 = 82.34
72	C-139	82.34 X 1 = 82.34
73	C-140 - C-165	55.07 X 26 = 1431.82
74	C-166	82.34 X 1 = 82.34
75	C-167	59.90 X 1 = 59.90
76	C-168 - C-184	55.07 X 17 = 936.19
77	C-185	77.88 X 1 = 77.88
78	C-186	76.44 X 1 = 76.44
79	C-187 - C-203	55.07 X 17 = 936.19
80	C-204	61.54 X 1 = 61.54
81	C-205	64.07 X 1 = 64.07
82	C-206 - C-226	55.07 X 21 = 1156.47
83	C-227	60.35 X 1 = 60.35
	TOTAL	= 35010.79

DETAILS OF PLOTS MORTGAGED

S.NO.	PLOT	AREA(SQ.M.)
1	B-100 - B-121	85.88 X 22 = 1889.36
2	B-122	160.58 X 1 = 160.58
3	B-123 - B-133	85.88 X 11 = 944.68
4	B-134	95.09 X 1 = 95.09
5	C-65	82.85 X 1 = 82.85
6	C-66 - C-91	55.07 X 26 = 1431.82
7	C-92	99.84 X 1 = 99.84
8	C-205	64.07 X 1 = 64.07
9	C-206 - C-226	55.07 X 21 = 1156.47
10	C-227	60.35 X 1 = 60.35
11	C-93	80.60 X 1 = 80.60
12	C-94 - C-99	55.07 X 6 = 330.42
13	C-100	74.85 X 1 = 74.85
14	C-101 - C-110	55.07 X 10 = 550.70
15	C-167	59.90 X 1 = 59.90
16	C-168 - C-184	55.07 X 17 = 936.19
17	C-185	77.88 X 1 = 77.88
18	C-187 - C-203	55.07 X 17 = 936.19
19	C-204	61.54 X 1 = 1369.41
20	A-1 - A-21	99.90 X 21 = 2097.9
21	A-22	150.29 X 1 = 150.29
22	A-23	128.44 X 1 = 128.44
23	A-24 - A-32	99.90 X 9 = 899.1
24	A-33	108.54 X 1 = 108.54
25	C-48	78.53 X 1 = 78.53
26	C-49 - C-57	55.07 X 9 = 495.63
27	C-58	82.64 X 1 = 82.64
28	C-59	99.44 X 1 = 99.44
29	C-60 - C-63	55.07 X 4 = 220.28
30	C-64	83.82 X 1 = 83.82
31	B-24	124.84 X 1 = 124.84
32	B-25 - B-29	85.88 X 5 = 429.4
33	B-30	94.79 X 1 = 94.79
34	B-31	112.55 X 1 = 112.55
35	B-36	115.93 X 1 = 115.93
36	B-37	123.41 X 1 = 123.41
37	B-38 - B-56	85.88 X 19 = 1631.72
38	B-57	124.84 X 1 = 124.84
39	SCHOOL AREA	= 2027.49
40	COMMERCIAL AREA	= 1369.41
	TOTAL	= 20,000.24 SQ.M
	TOTAL MORTAGAGED HOUSES	= 221

AREA DETAILS SELF OWNED HOUSES SCHEME

NOS. OF TYPE - A HOUSES (99.90 SQ.M)	= 93
PLOT AREA OF TYPE - A HOUSES	= 9766.89 SQ.M
COVERED AREA OF TYPE - A SINGLE HOUSE (71.70 +29.22)	= 100.92 SQ.M
COVERED AREA OF TYPE - A ALL HOUSES (94 X 100.92)	= 9486.48 SQ.M
NOS. OF TYPE - B HOUSES (85.88 SQ.M)	= 134
PLOT AREA OF TYPE - B HOUSES	= 12260.89 SQ.M
COVERED AREA OF TYPE - B SINGLE HOUSE	= 68.51 SQ.M
COVERED AREA OF TYPE - B ALL HOUSES (134 X 68.51)	= 9180.34 SQ.M
NOS. OF TYPE - C HOUSES (55.07 SQ.M)	= 227
PLOT AREA OF TYPE - C HOUSES	= 12983.01 SQ.M
COVERED AREA OF TYPE - C SINGLE HOUSE (41.36 +21)	= 62.36 SQ.M
COVERED AREA OF TYPE - C ALL HOUSES (227 X 62.36)	= 14155.72 SQ.M
TOTAL COVERED AREA SELF OWNED SCHEME	= 32822.54 SQ.M
PLOT AREA OF COMMERCIAL BUILDING	= 1369.41 SQ.M
PLOT AREA OF SCHOOL	= 2027.49 SQ.M
TOTAL HOUSES	= 454
TOTAL PLOTS AREA	= 35010.79 SQ.M

AREA STAEMENT

TOTAL LAND AREA	= 101720.00 SQM
LAND AREA LEFT FOR RD. WIDENING, NALI, CHUCK ROAD	= 1720.00 SQM
NET LAND AREA	= 100000.00 SQM
LAND AREA FOR SELF OWNED SCHEME : MEGA GREEN CITY	= 75000.00 SQM
LAND AREA FOR PMAY SCHEME : MEGA ECO PARK	= 25000.00 SQM
GREENRY REQUIRED IN TOTAL SCHEME @ 15%	= 15000.00 SQM
GRSENRY PROVIDED IN SELF OWNED & PMAY SCHEME @ 15.00%	= 15001.36 SQM
COMMERCIAL PLOT AREA	= 1369.41 SQM
SCHOOL PLOT AREA	= 2027.49 SQM
TOTAL PLOTS AREA (TYPE- A,B,C)	= 35010.79 SQM
TOTAL BLOCKS AREA OF GROUND FLOORS IN PMAY SCHEME	= 14873.06 SQM
ROAD AREA	= 31717.89 SQM

AREA DETAILS PMAY E.W.S FLATS SCHEME

TOTAL LAND AREA DEFINED FOR PMAY SCHEME	= 25000.00 SQ.M
TOTAL GROUND COVERAGE OF ALL BLOCKS PMAY	= 18855.65 SQ.M
% OF GROUND COVERAGE OF ALL BLOCKS PMAY	= 43.42 %
TOTAL PERMISSIBLE COVERED AREA AS PER F.A.R 1.75	= 43750.00 SQ.M
TOTAL COVERED AREA OF ALL BLOCKS PMAY	= 43422.60 SQ.M
TOTAL F.A.R ACHIEVED	= 1.737

AREA DETAILS PMAY E.W.S FLATS SCHEME

COVERED AREA OF EACH FLOOR BLOCK (37 FLATS) 37 FLATS X 19 = 1876.48 SQ.M X 19	= 10704.90 SQ.M
COVERED AREA OF ALL FLOORS BLOCK (37 FLATS)	= 42818.4 SQ.M
COVERED AREA OF EACH FLOOR BLOCK (5 FLATS) 5 FLATS X 1 = 151.01 SQ.M X 1	= 151.05 SQ.M
COVERED AREA OF ALL FLOORS BLOCK (5 FLATS)	= 604.20 SQ.M
TOTAL COVERED AREA OF ALL BLOCKS PMAY	= 43422.60 SQ.M
TOTAL NO. OF FLATS IN THE SCHEME	= 1560 FLATS

BLOCKWISE AREA STATEMENT

BLOCK NO.	GR. FL SQM.	IST. FL SQM.	IIND. FL SQM.	3RD FL SQM.	TOTAL SQM.
1	1070.46	1070.46	1070.46	1070.46	4281.84
2	1070.46	1070.46	1070.46	1070.46	4281.84
3	1070.46	1070.46	1070.46	1070.46	4281.84
4	1070.46	1070.46	1070.46	1070.46	4281.84
	151.05	151.05	151.05	151.05	604.20
5	1070.46	1070.46	1070.46	1070.46	4281.84
6	1070.46	1070.46	1070.46	1070.46	4281.84
7	1070.46	1070.46	1070.46	1070.46	4281.84
8	1070.46	1070.46	1070.46	1070.46	4281.84
9	1070.46	1070.46	1070.46	1070.46	4281.84
10	1070.46	1070.46	1070.46	1070.46	4281.84
					43422.60

TOTAL COVERED AREA OF ALL BLOCKS ON ALL FLOORS = 43422.60 SQM

LEGEND

S.NO.	DESCRIPTION	SYMBOLS
1	TREES	
2	PARKING	
3	PARK	
4	ROAD	
5	PATHWAY	
6	BOUNDARY LINE	
7	ROAD WIDENING	
8	COVD. AREA OF BLOCK	
9	COVERED AREA SHOWN AS IN SELF OWNED UNIT	
10	ELECTRIC POLE	
11	TRANSFORMER	
12	LIGHT POLE	
13	H.T. LINE M.S POLE 11M. HT	
14	L.T. LINE	
15	METER BOARD	METER BOARD
16	EARTHING	
17	UG WATER STORAGE TANK	
18	TUBE WELL BORE	
19	TUBE WELL WATER SUPPLY LINE	
20	S.T.P. (SEWERAGE TREATMENT PLANT)	
21	BURMI COMPOSTING	
22	SEWER LINE	
23	WASTE WATER DRAINAGE PIPE	
24	MANHOLE FOR WASTE WATER	
25	INSPECTION CHAMBER	
26	DRAINAGE LINE FOR RAINWATER HARVESTING	
27	SURFACE DRAINAGE LINE	
28	RAINWATER RECHARGE PIT	RAINWATER RECHARGE PIT 3.5 M DIA. 3.0 M DEPTH